

Appendix A: Reduced Scale Architectural Plan




General Notes:

- These Contract Documents are the property of the Architect. The Architect bears no responsibility for the interpretations of the drawings or any subsequent use of the drawings without the written consent of the Architect. The Contractor shall be responsible for the drawings submitted by the Contractor for design coordination only.
- Drawings are not to be scaled for construction. Contractor shall perform the work and report any discrepancies with the Contract Documents to the Architect before commencing work.
- Where applicable, the drawings shall be in accordance with the Electrical drawings. Those items not clearly located will be Electrical drawings. Those items not clearly located as by the Architect.



Project North

Key Plan (NTS)

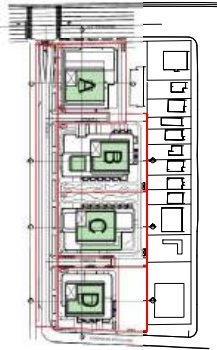


LEGEND

- PARKING SPACE WITH BARRIER
- CUT-OUT PARKING SPACE WITH BARRIER
- RESIDENTIAL PARKING SPACE
- VEHICLE / NON-RESIDENTIAL PARKING SPACE

ACCESSIBLE PARKING

RECYCLED PARKING (RECYCLED)

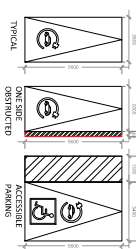

PARKING NOTES

1. PARKING SPACES SHALL BE 2.44M (8'0") WIDE BY 5.18M (17'0") LONG. 
2. PARKING SPACES SHALL BE 2.44M (8'0") WIDE BY 5.18M (17'0") LONG. 
3. PARKING SPACES SHALL BE 2.44M (8'0") WIDE BY 5.18M (17'0") LONG. 

Rev	Description	Date
01	Issue 1: Design	2024-11-27
02	Issue 2: Design	2024-11-27
03	Issue 3: Design	2024-11-27
04	Issue 4: Design	2024-11-27
05	Issue 5: Design	2024-11-27
06	Issue 6: Design	2024-11-27
07	Issue 7: Design	2024-11-27
08	Issue 8: Design	2024-11-27
09	Issue 9: Design	2024-11-27
10	Issue 10: Design	2024-11-27

Architect of Record:

HARIRI PONTARINI ARCHITECTS
335 Carlaw Avenue
Suite 301
Toronto, Canada M4M 2S1
Tel: 416 593 8924
Fax: 416 593 8924
info@harpont.com
harpont.com

Project Title:

THE QUEENSWAY & ALGIE STREET DEVELOPMENT

Address: 1545-1551 The Queensway & Algie Street &
66 & 76 Ford House Blvd, Etobicoke


PARKING LEVEL P1 & P2

Project number: 2313
Scale: 1:400
Date: 2024-11-27
Drawn by: HPA


Drawing No.: Revision:

A-103 01

PARKING LEVEL P1

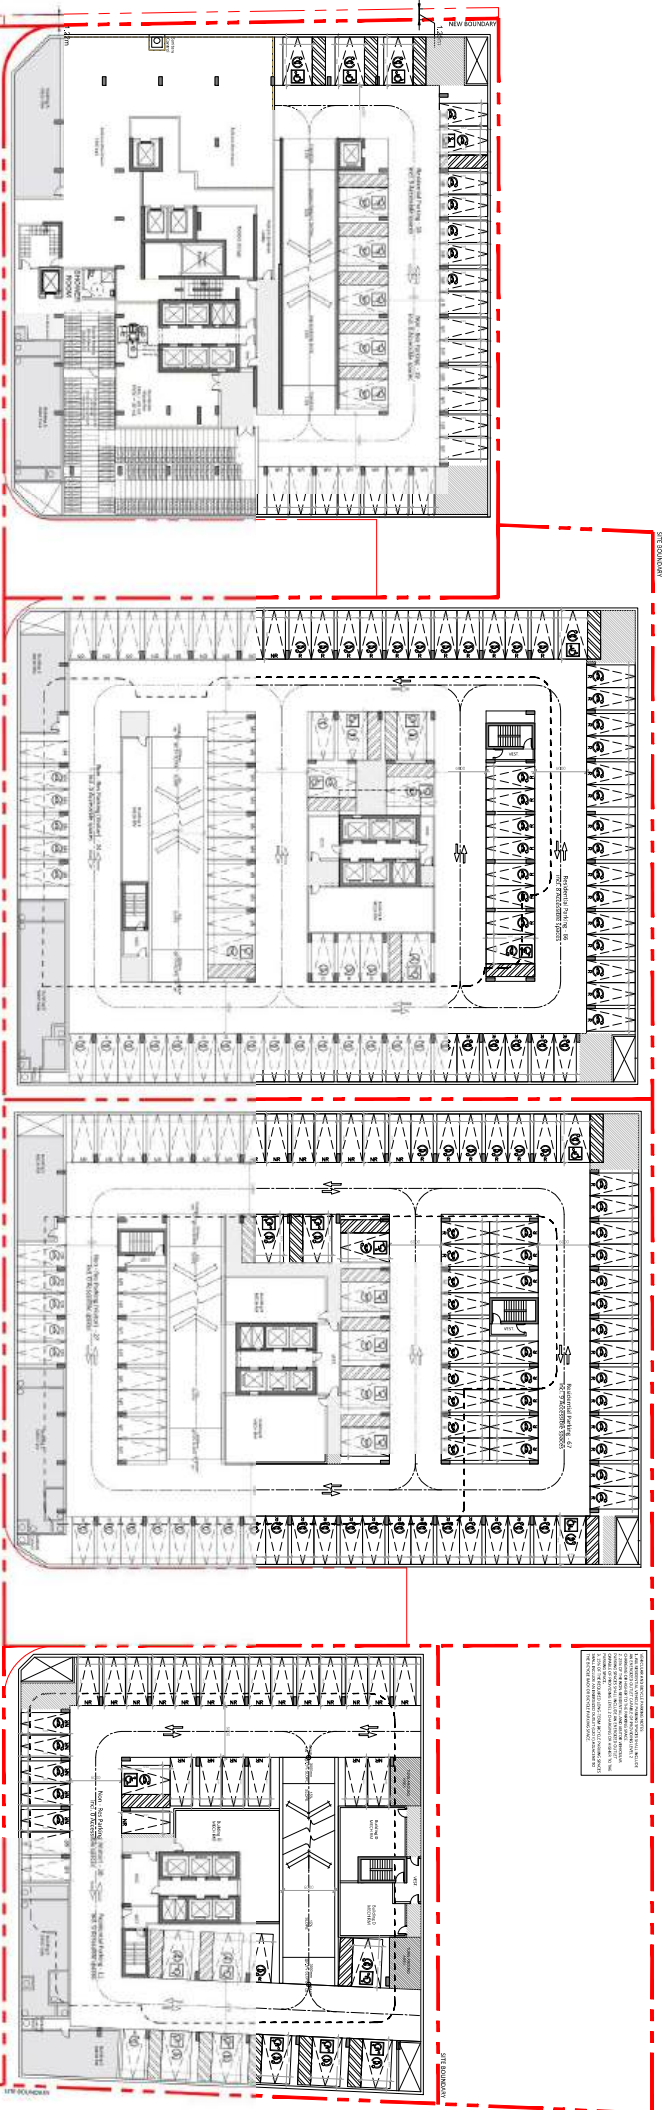

PARKING LEVEL P2

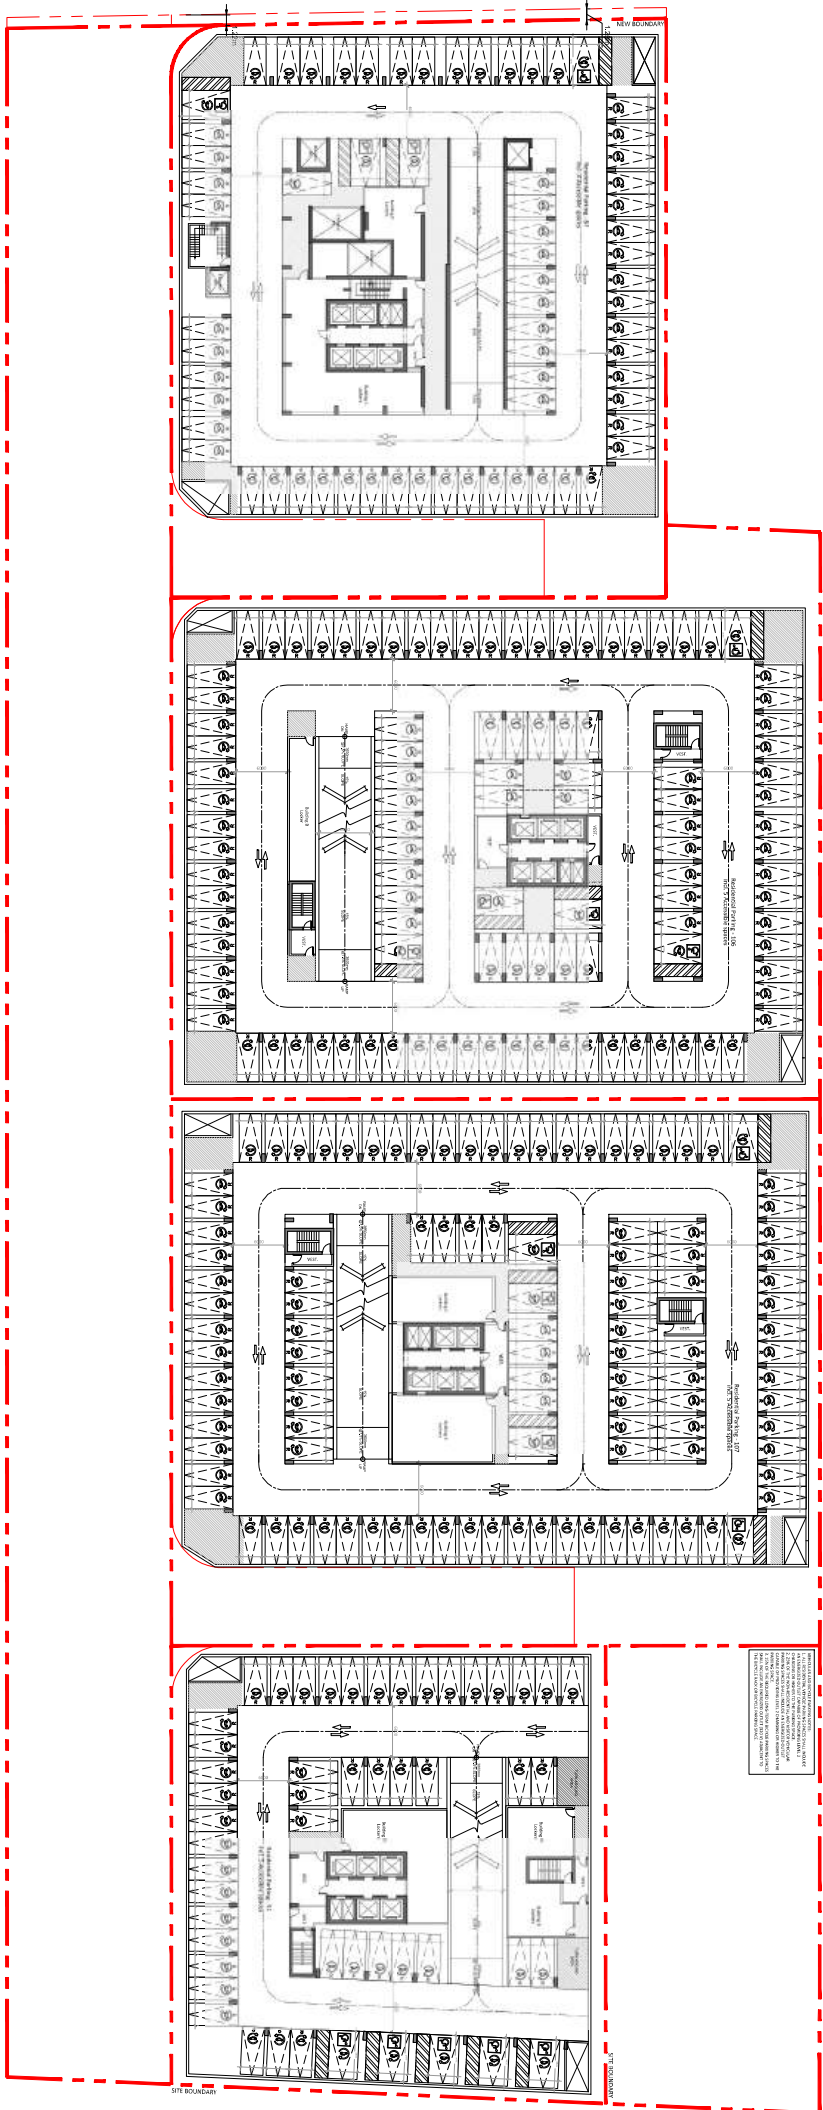



- General Notes:
- These Contract Documents are the property of the Architect. The Architect bears no responsibility for the interpretations, omissions, or misstatements of the drawings or specifications. The Contractor shall be responsible for the interpretation of the drawings and specifications.
 - Drawings are not to be scaled for construction. Contractor shall perform the work and report any discrepancies with the Contract Documents to the Architect before commencing work.
 - Reference is made to the attached schedule of materials and quantities. Those items and details located will be Electrical drawings. Those items not clearly located as by the Architect.




Key Plan (NTS)



LEGEND

- PARKING SPACE WITH REMOVED CURT CUTTABLE OR PROTECTIVE LANE 2
- RESIDENTIAL ADDRESS SPACE
- VISION / NON-RESIDENTIAL PARKING SPACE

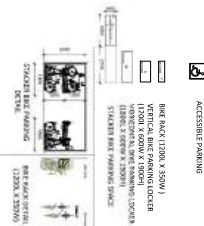

Rev	Issue / Description	Date
01	REVISED LAYOUT AND DIMENSIONS	2024-11-27
02	REVISED LAYOUT AND DIMENSIONS	2024-11-27
Architect of Record:
HARIRI PONTARINI ARCHITECTS
235 Carlaw Avenue
Toronto, Canada M4M 2S1
Tel: 416 593 8924
info@hpa-arch.com
hariripontarini.com

Project Title:
THE QUEENSWAY & ALGIE STREET DEVELOPMENT
Address: 1545-1551 The Queensway & Algie Street & 66 & 76 Ford House Blvd, Etobicoke

LEVEL 01 & LEVEL 01 MEZZANINE

Project number: 2313
Scale: 1:400
Date: 2024-11-27
Drawn by: HPA



Drawing No.: Revision:

A-104 01


LEVEL 01 MEZZANINE

Appendix B: Functional Road Plan




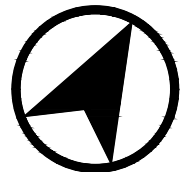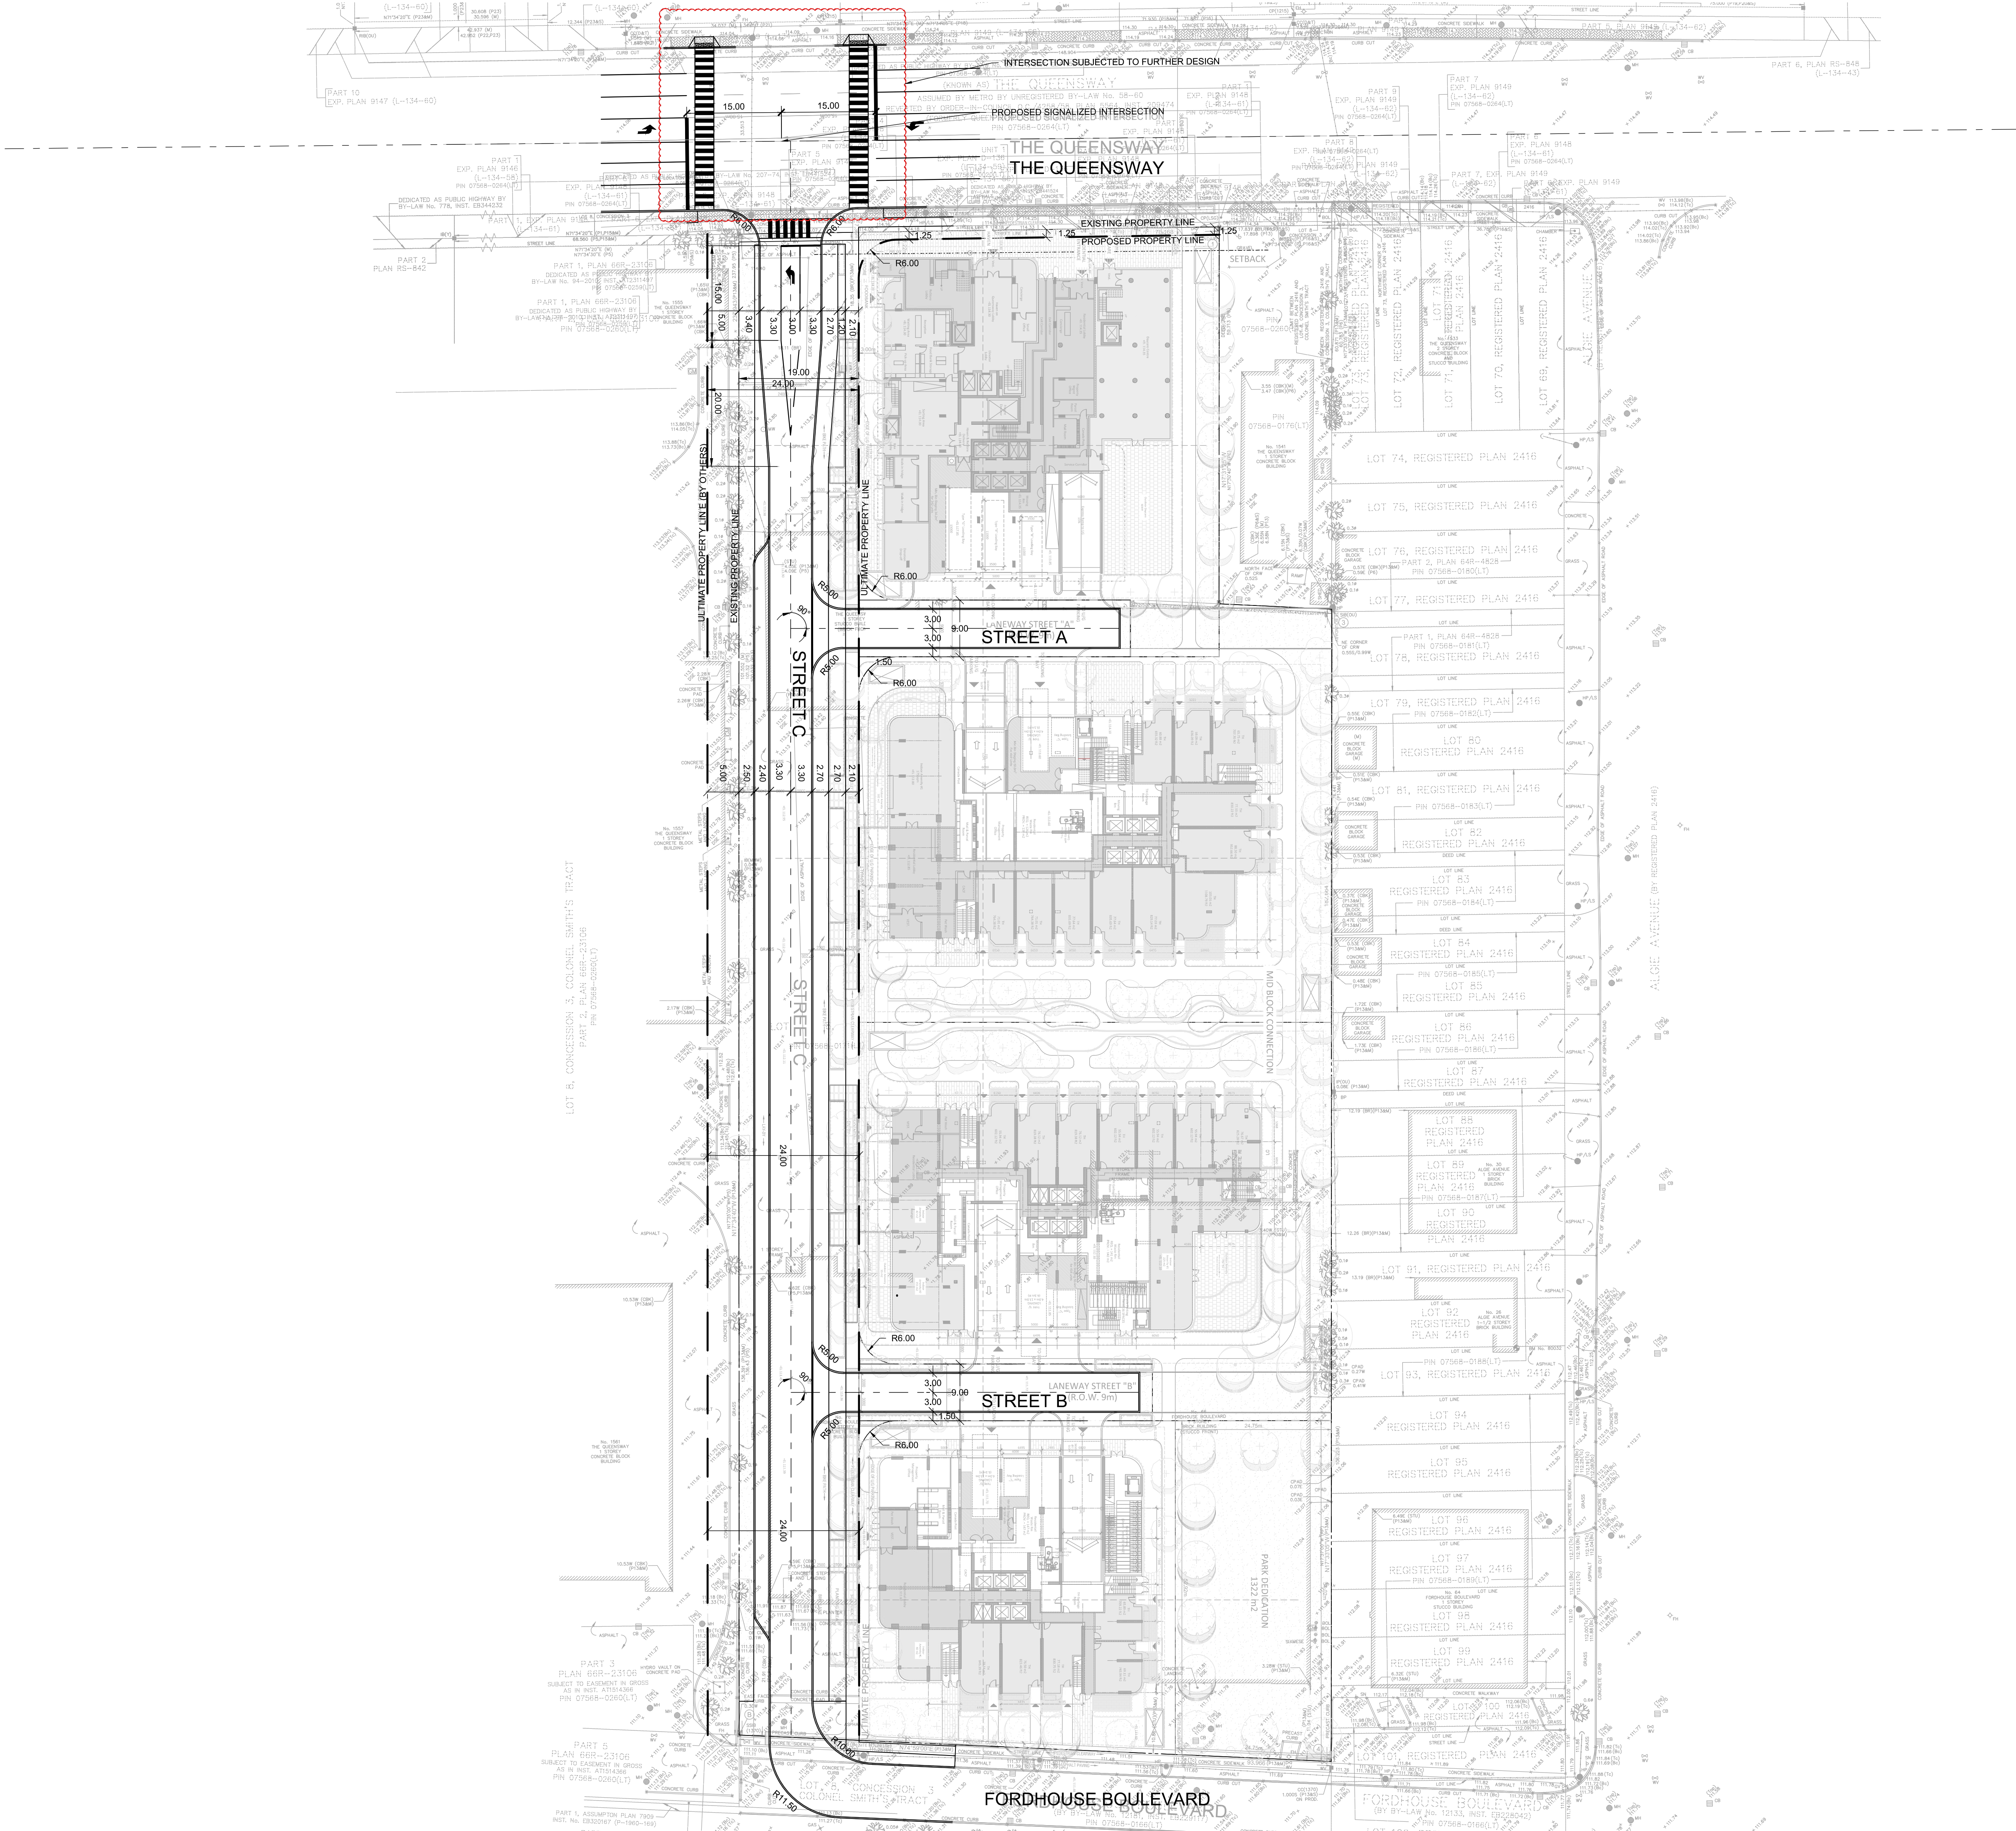


GENERAL NOTES:

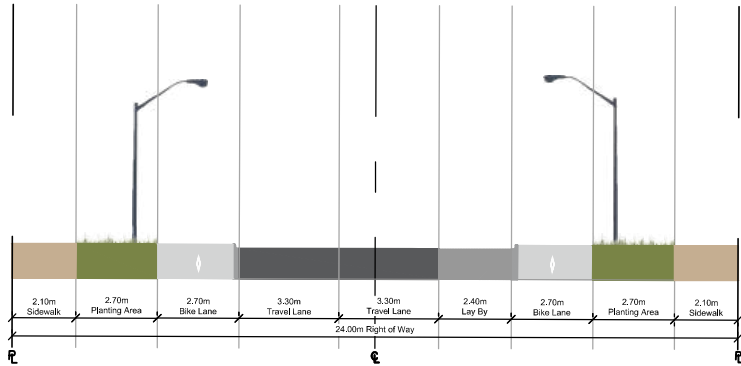

STREET 'C' ULTIMATE

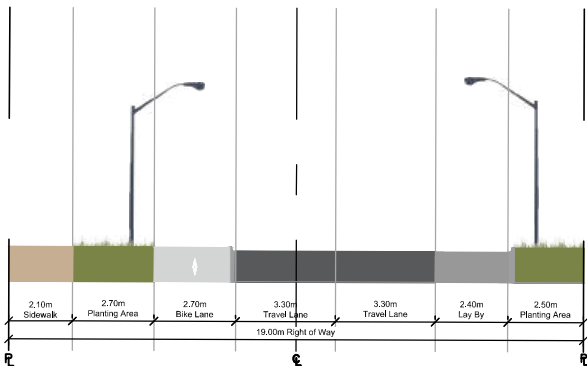

STREET 'C' INTERIM

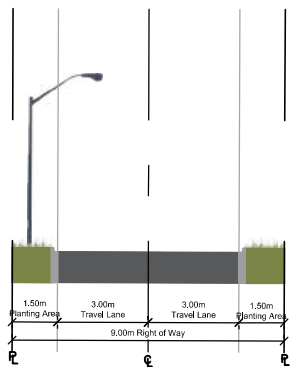

STREET 'A' & STREET 'B' ULTIMATE



BA Group

BA Consulting Group Ltd.
300 - 45 St. Clair Ave. W.
Toronto ON M6V 1K3
Tel: 416 961 7110
email: bagroup@bagroup.com

MOVEMENT
IN URBAN
ENVIRONMENTS
BAGROUP.COM

QUEENSWAY & ALGIE

CONCEPTUAL FUNCTIONAL ROAD PLAN

Date: December 6, 2024



Project No.: 8218-01



Scale: 1:500

FD-01

Appendix C: Vehicle Manoeuvring Diagrams



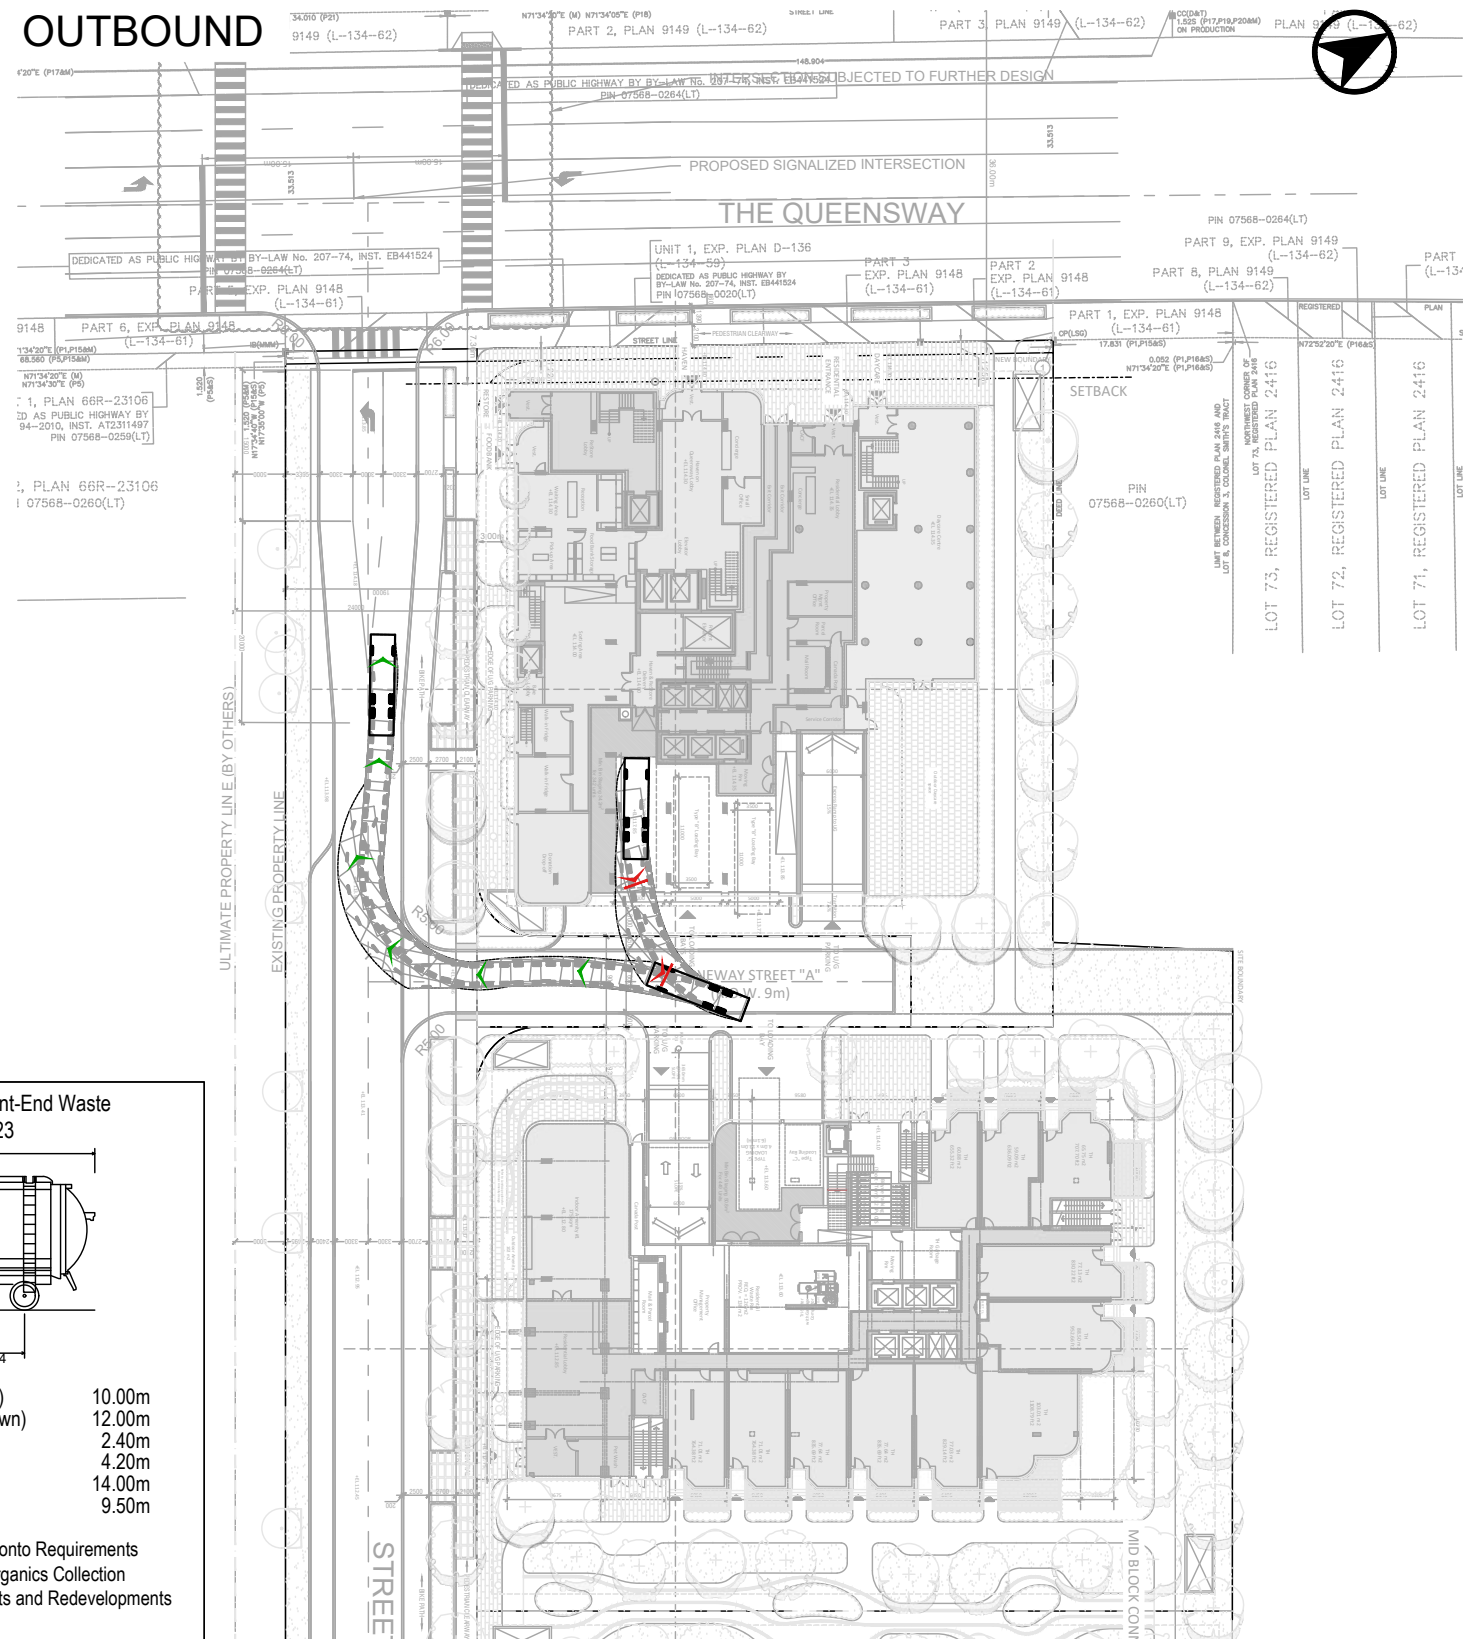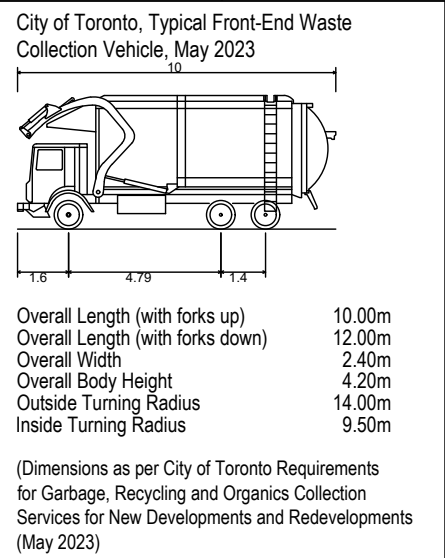

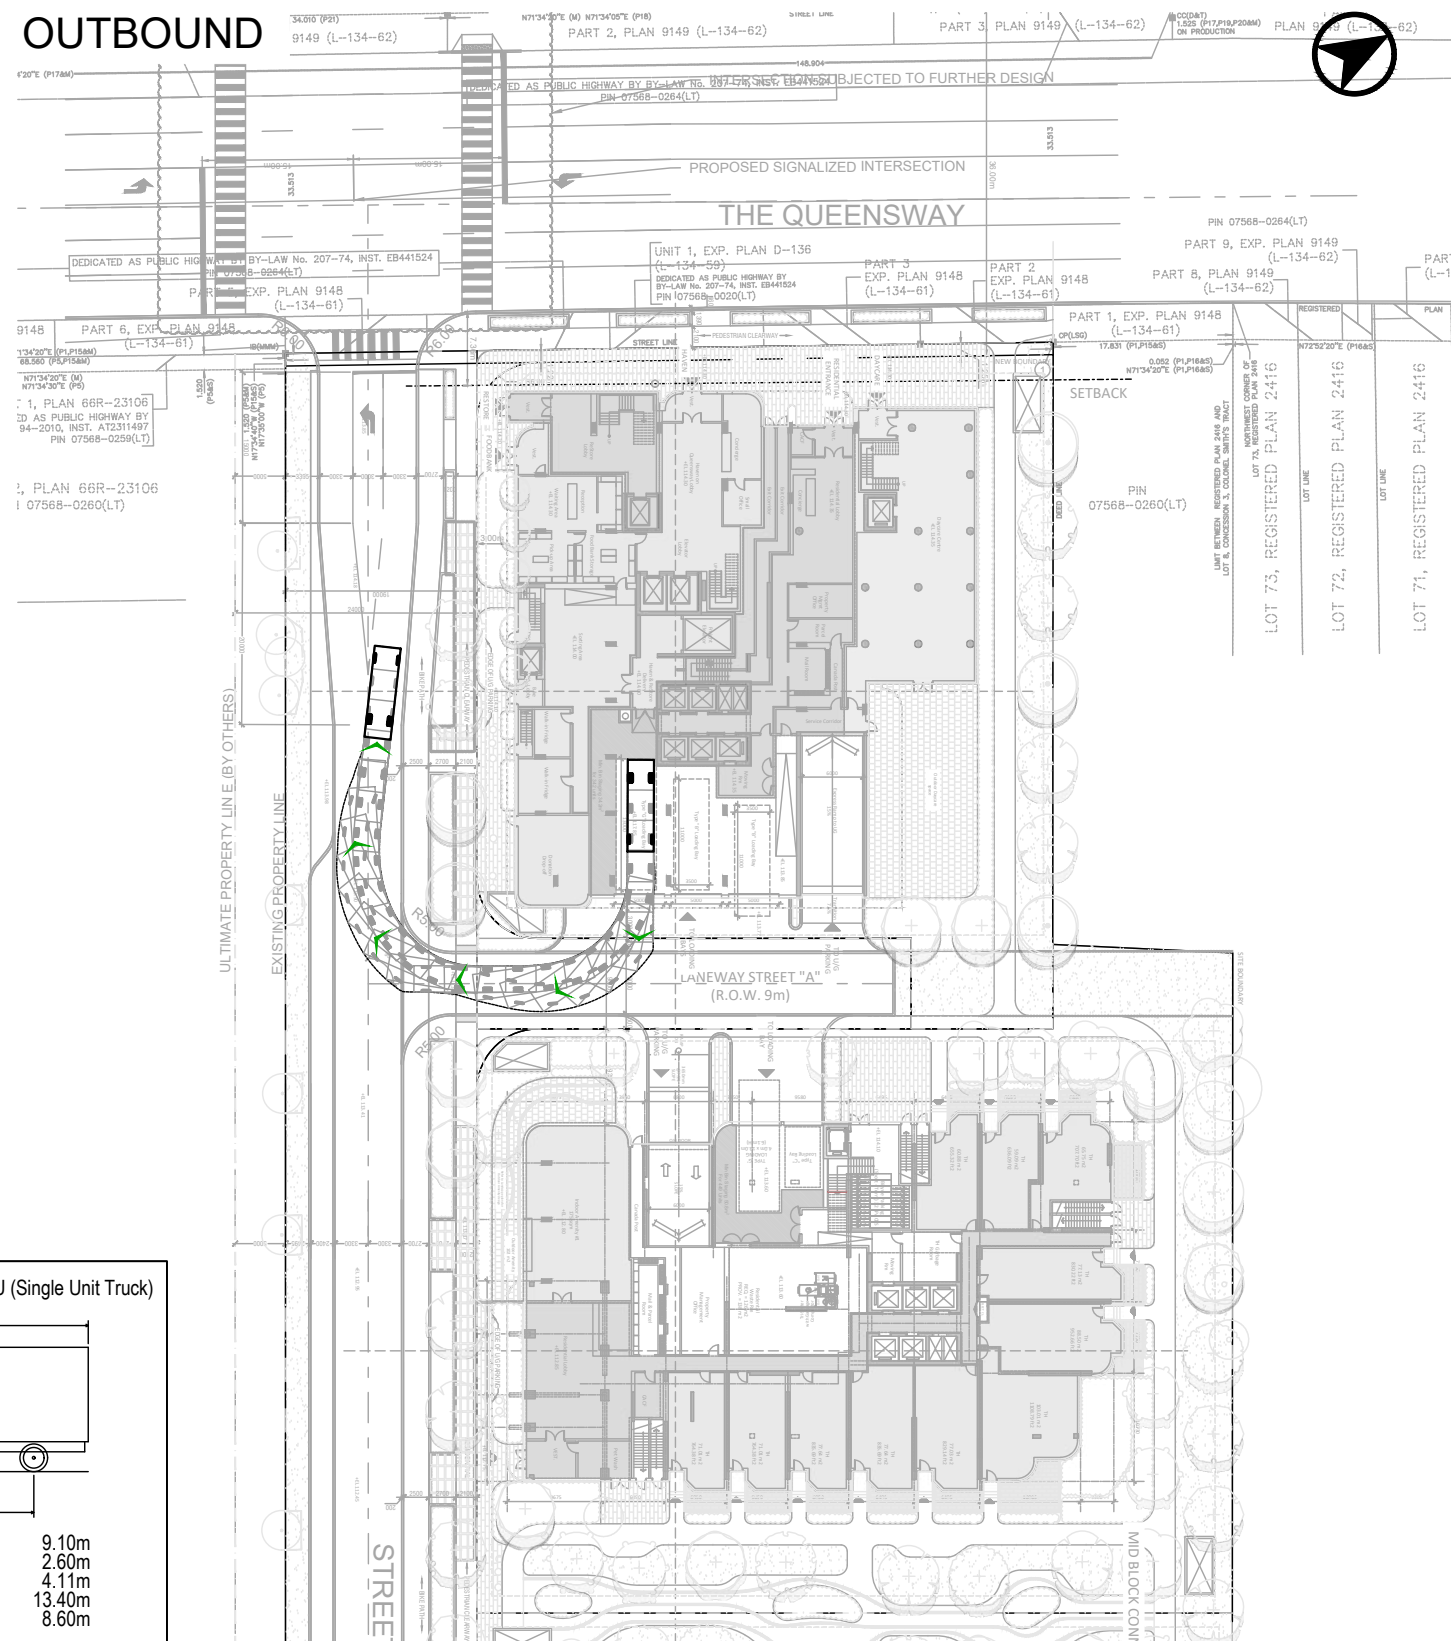
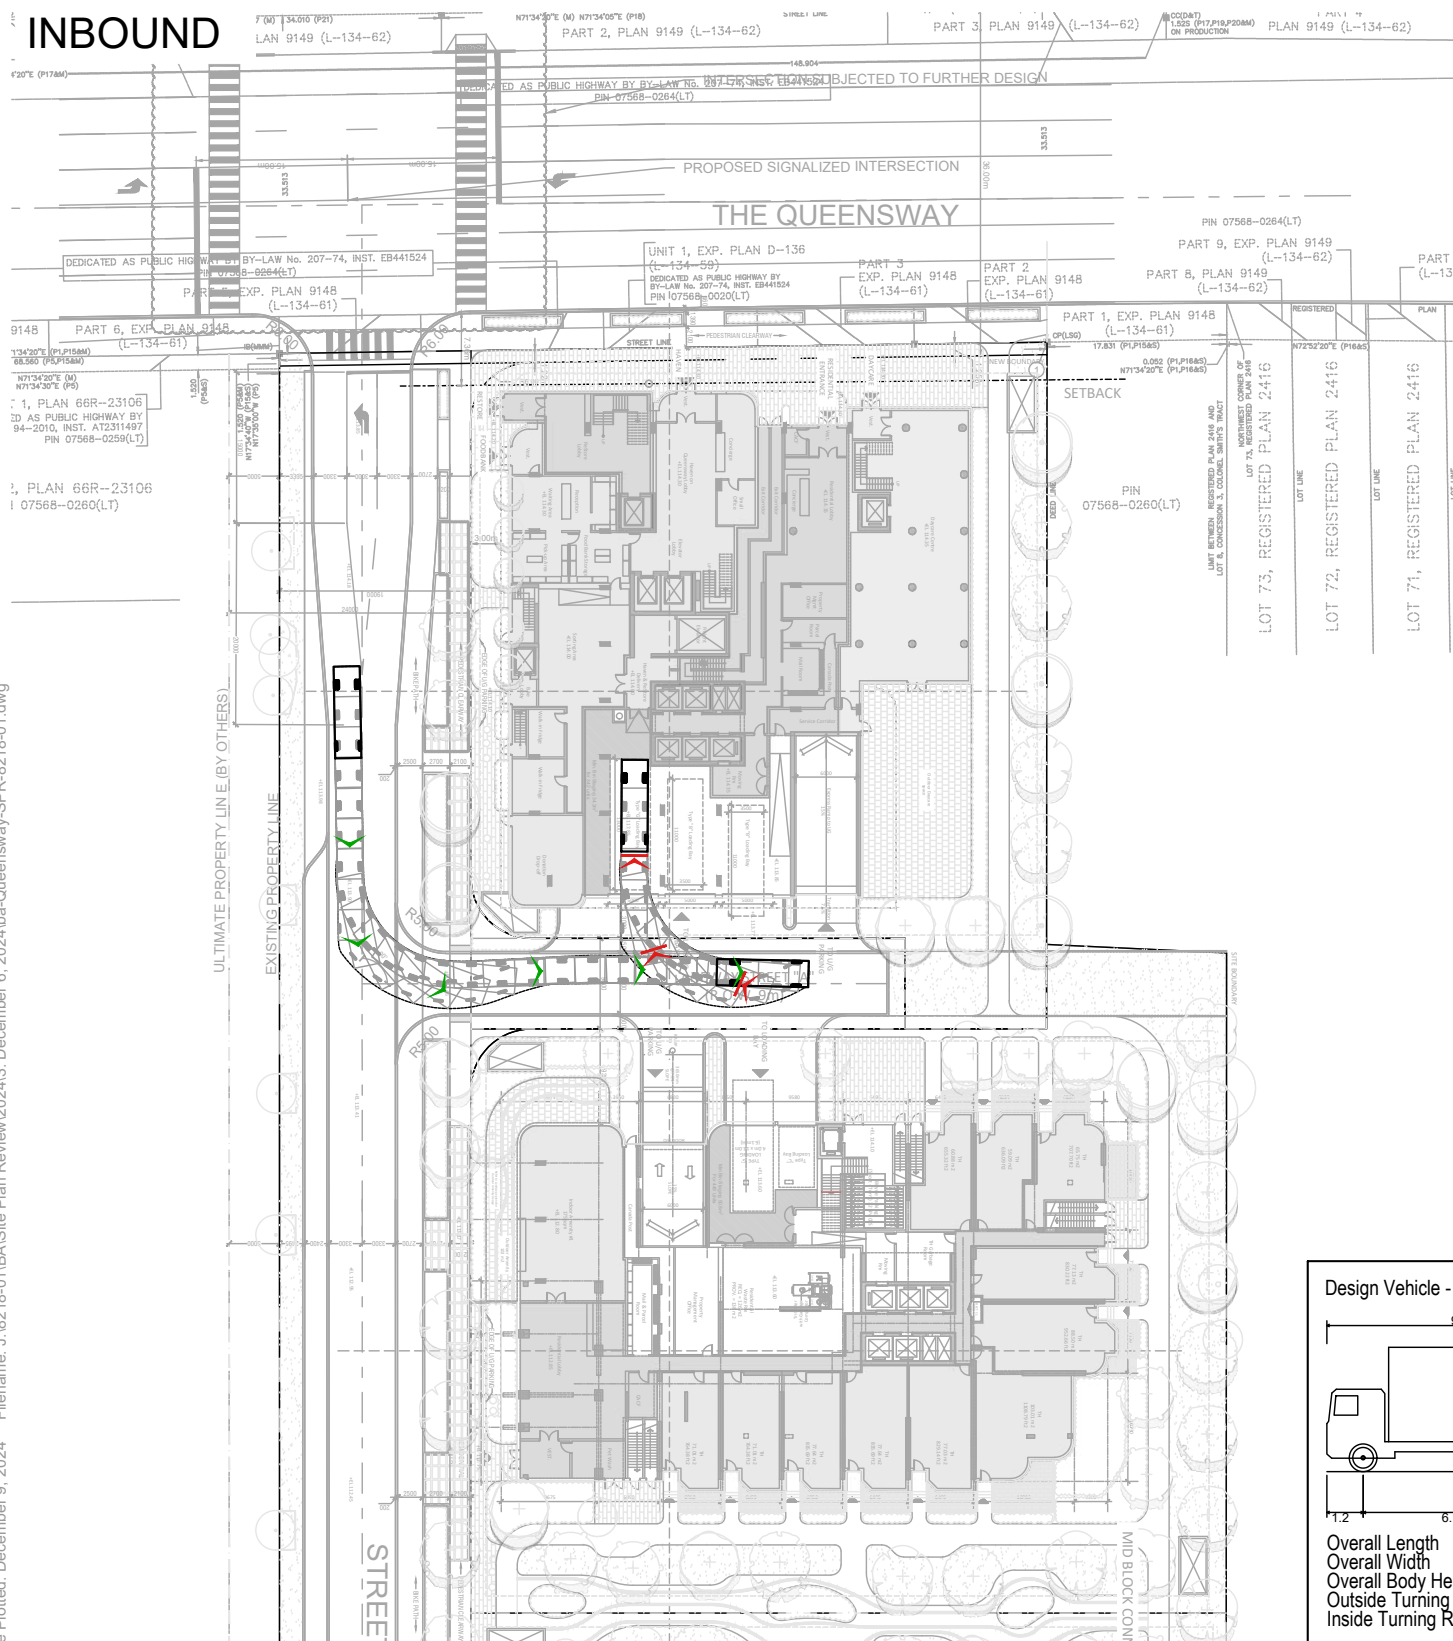


QUEENSWAY
VEHICLE MANOEUVRING DIAGRAM
GROUND FLOOR - BUILDING A
SINGLE UNIT (SU) TRUCK

Project: Queensway
Project No. 8218-01
Date: December 9, 2024
Revised: --

Scale 0 15 30m
1:750

Drawing No. VMD-02

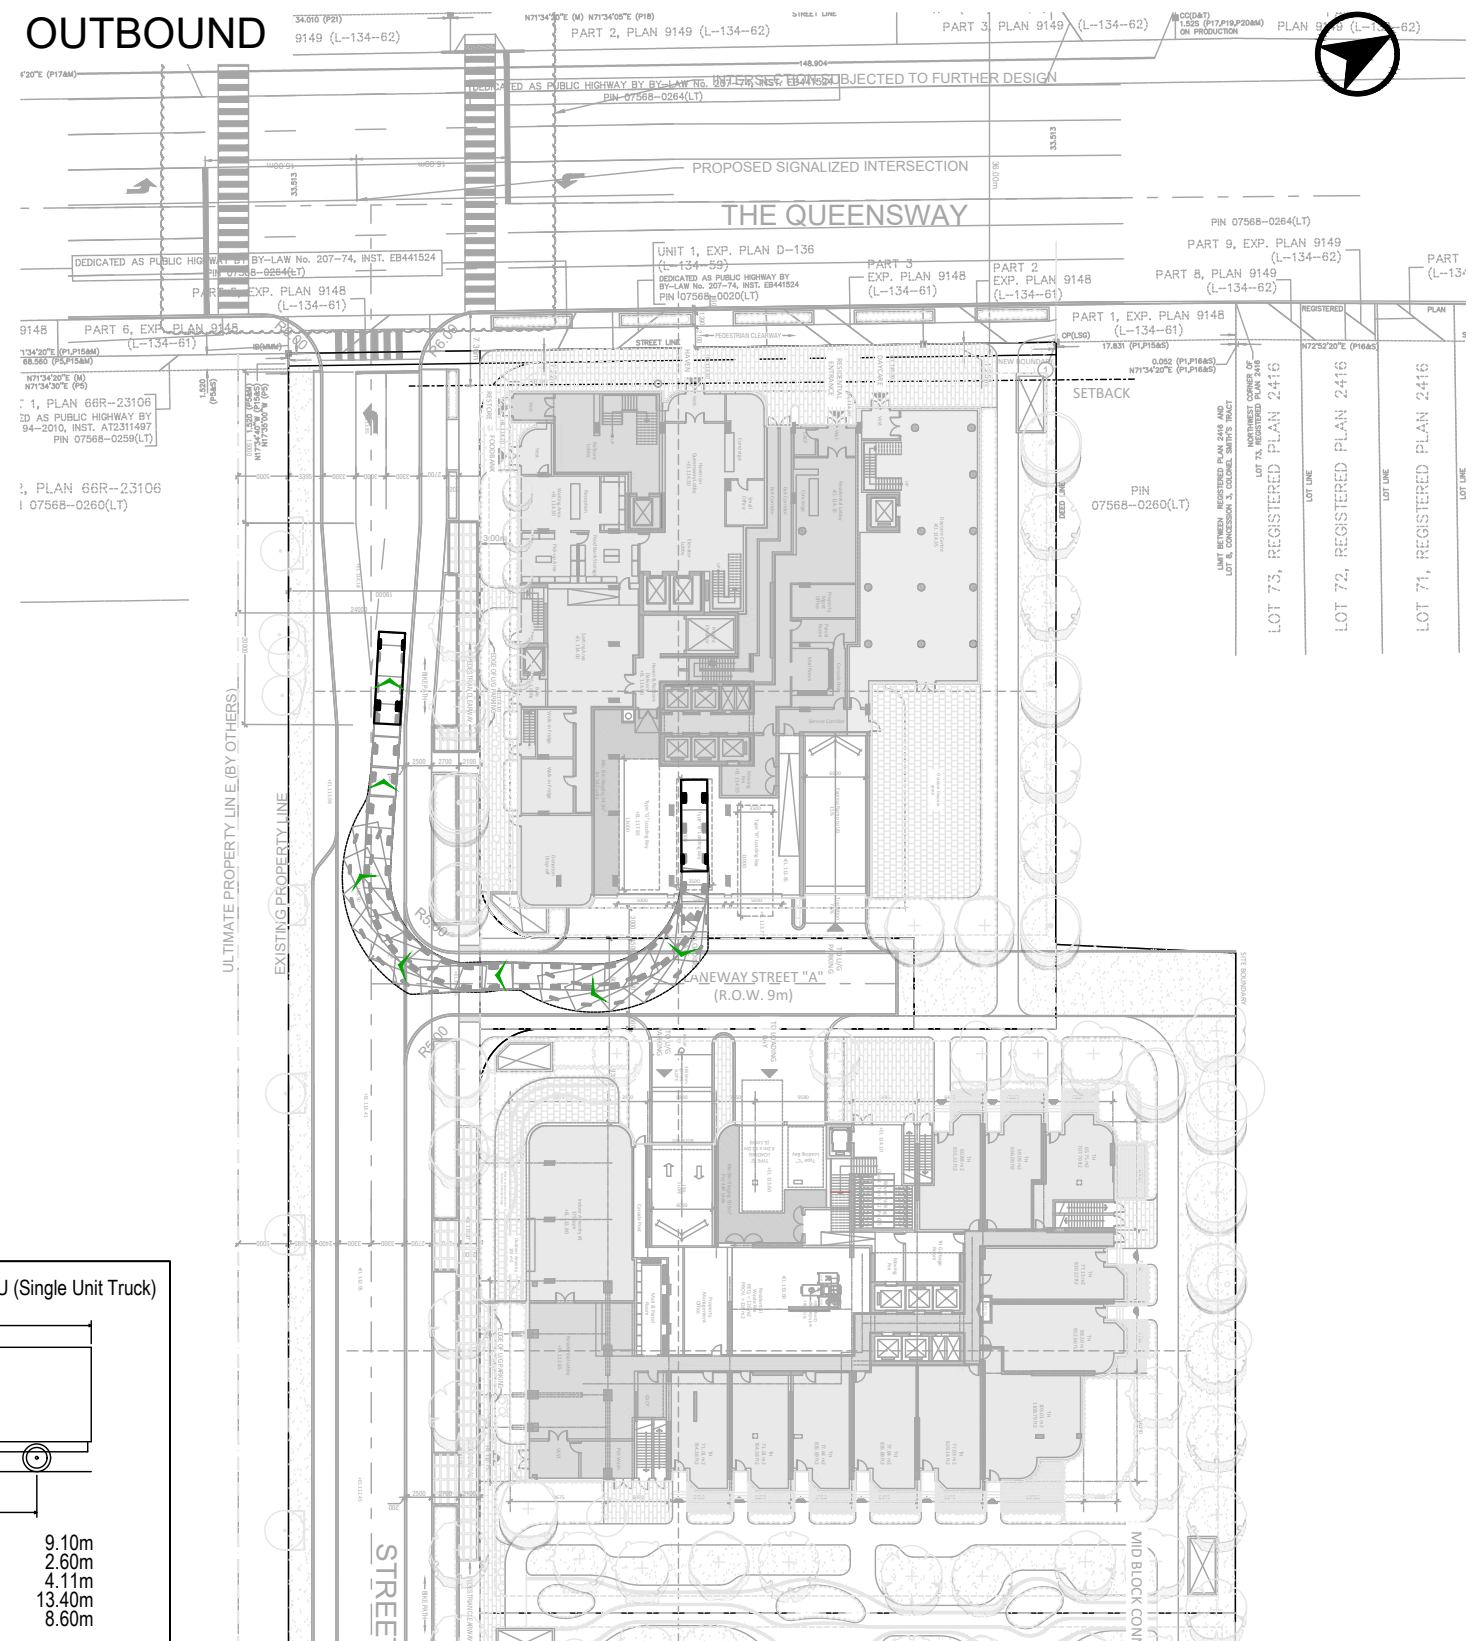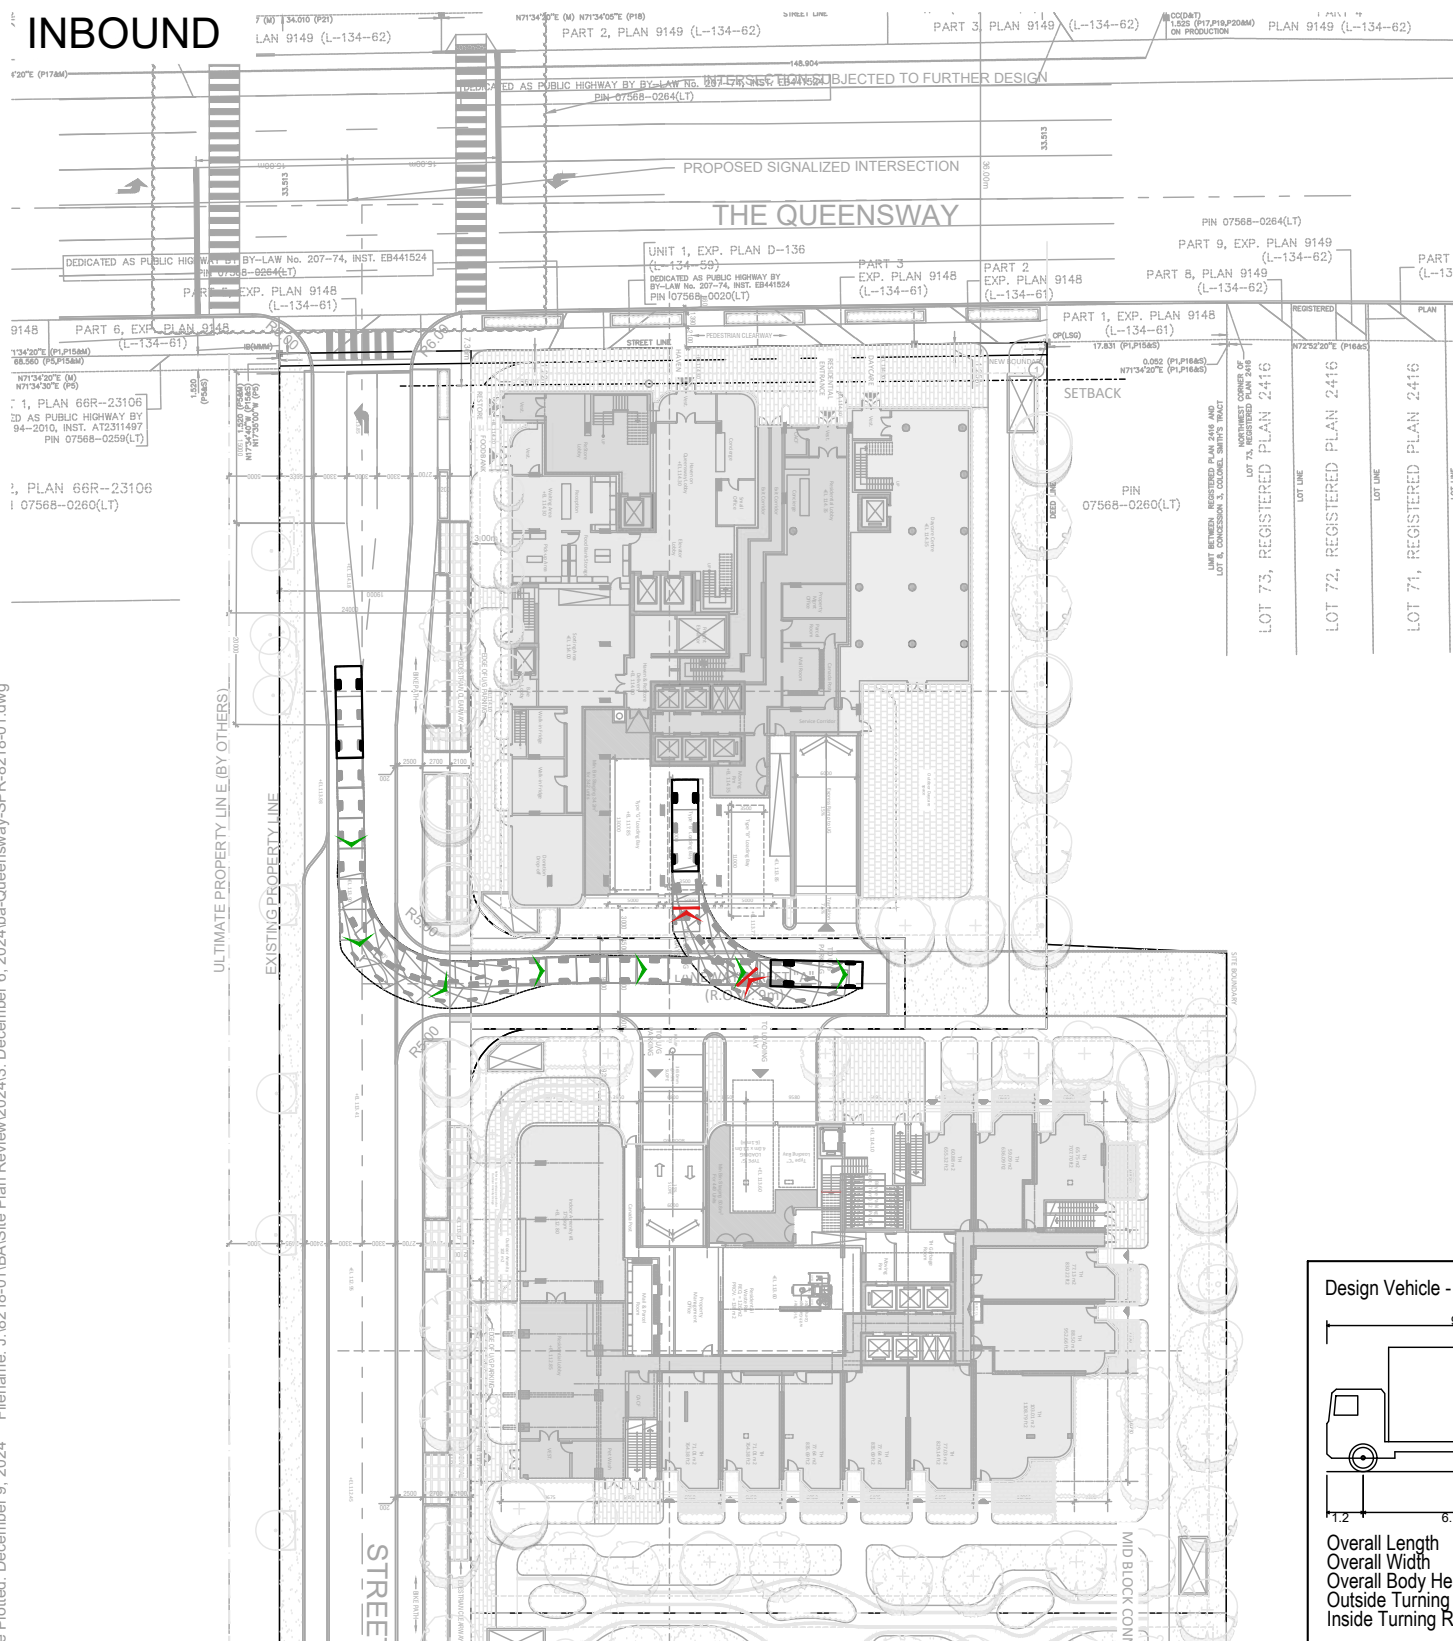

QUEENSWAY
VEHICLE MANOEUVRING DIAGRAM
GROUND FLOOR - BUILDING A
SINGLE UNIT (SU) TRUCK

Project: Queensway
Project No. 8218-01
Date: December 9, 2024
Revised: --

Scale



0 15 30m

1:750

Drawing No.


VMD-03

Date Plotted: December 9, 2024 Filename: J:\8218-01\BA\Site Plan Review\2024\3. December 6, 2024\ba-Queensway-SPR-8218-01.dwg

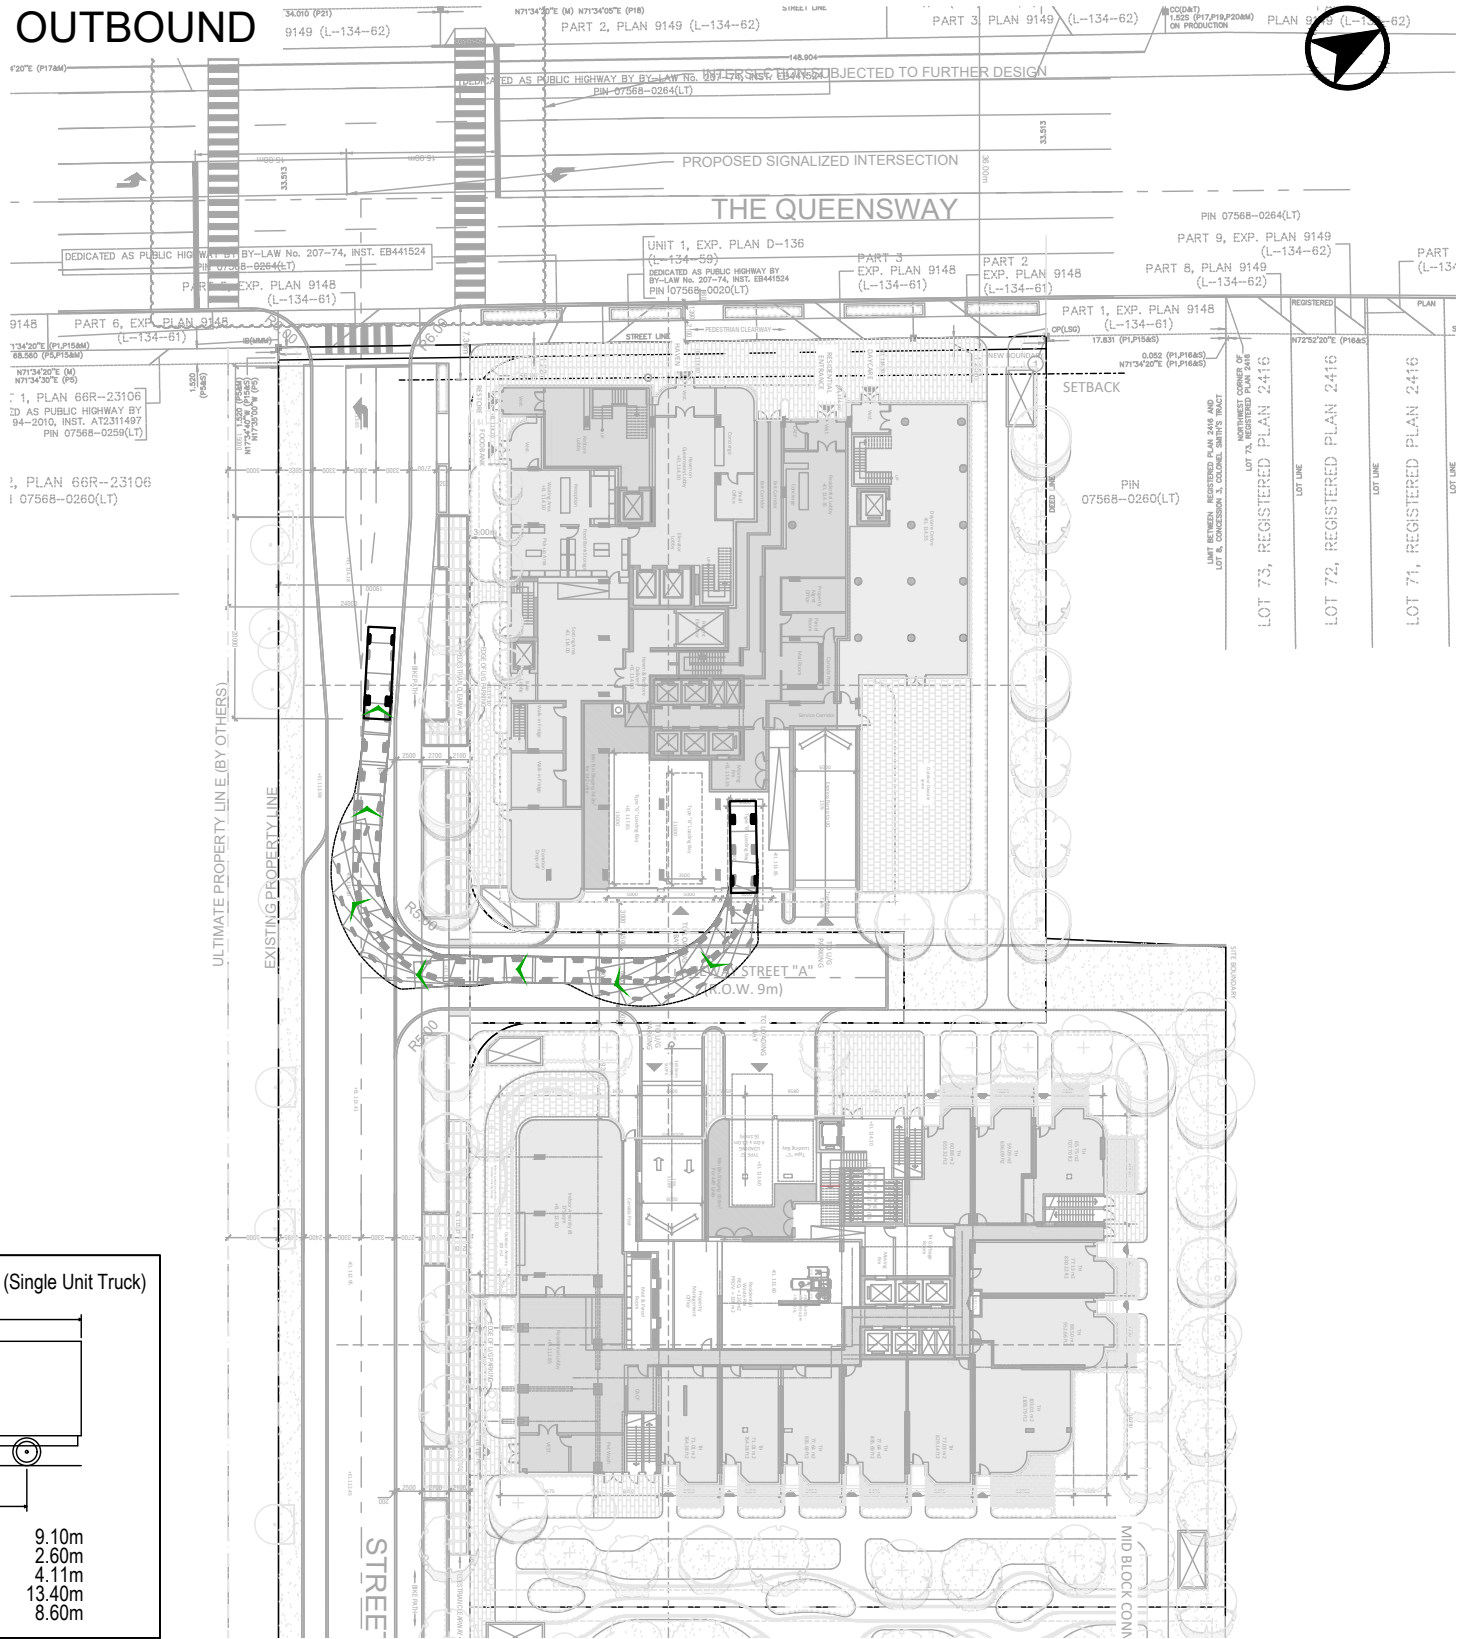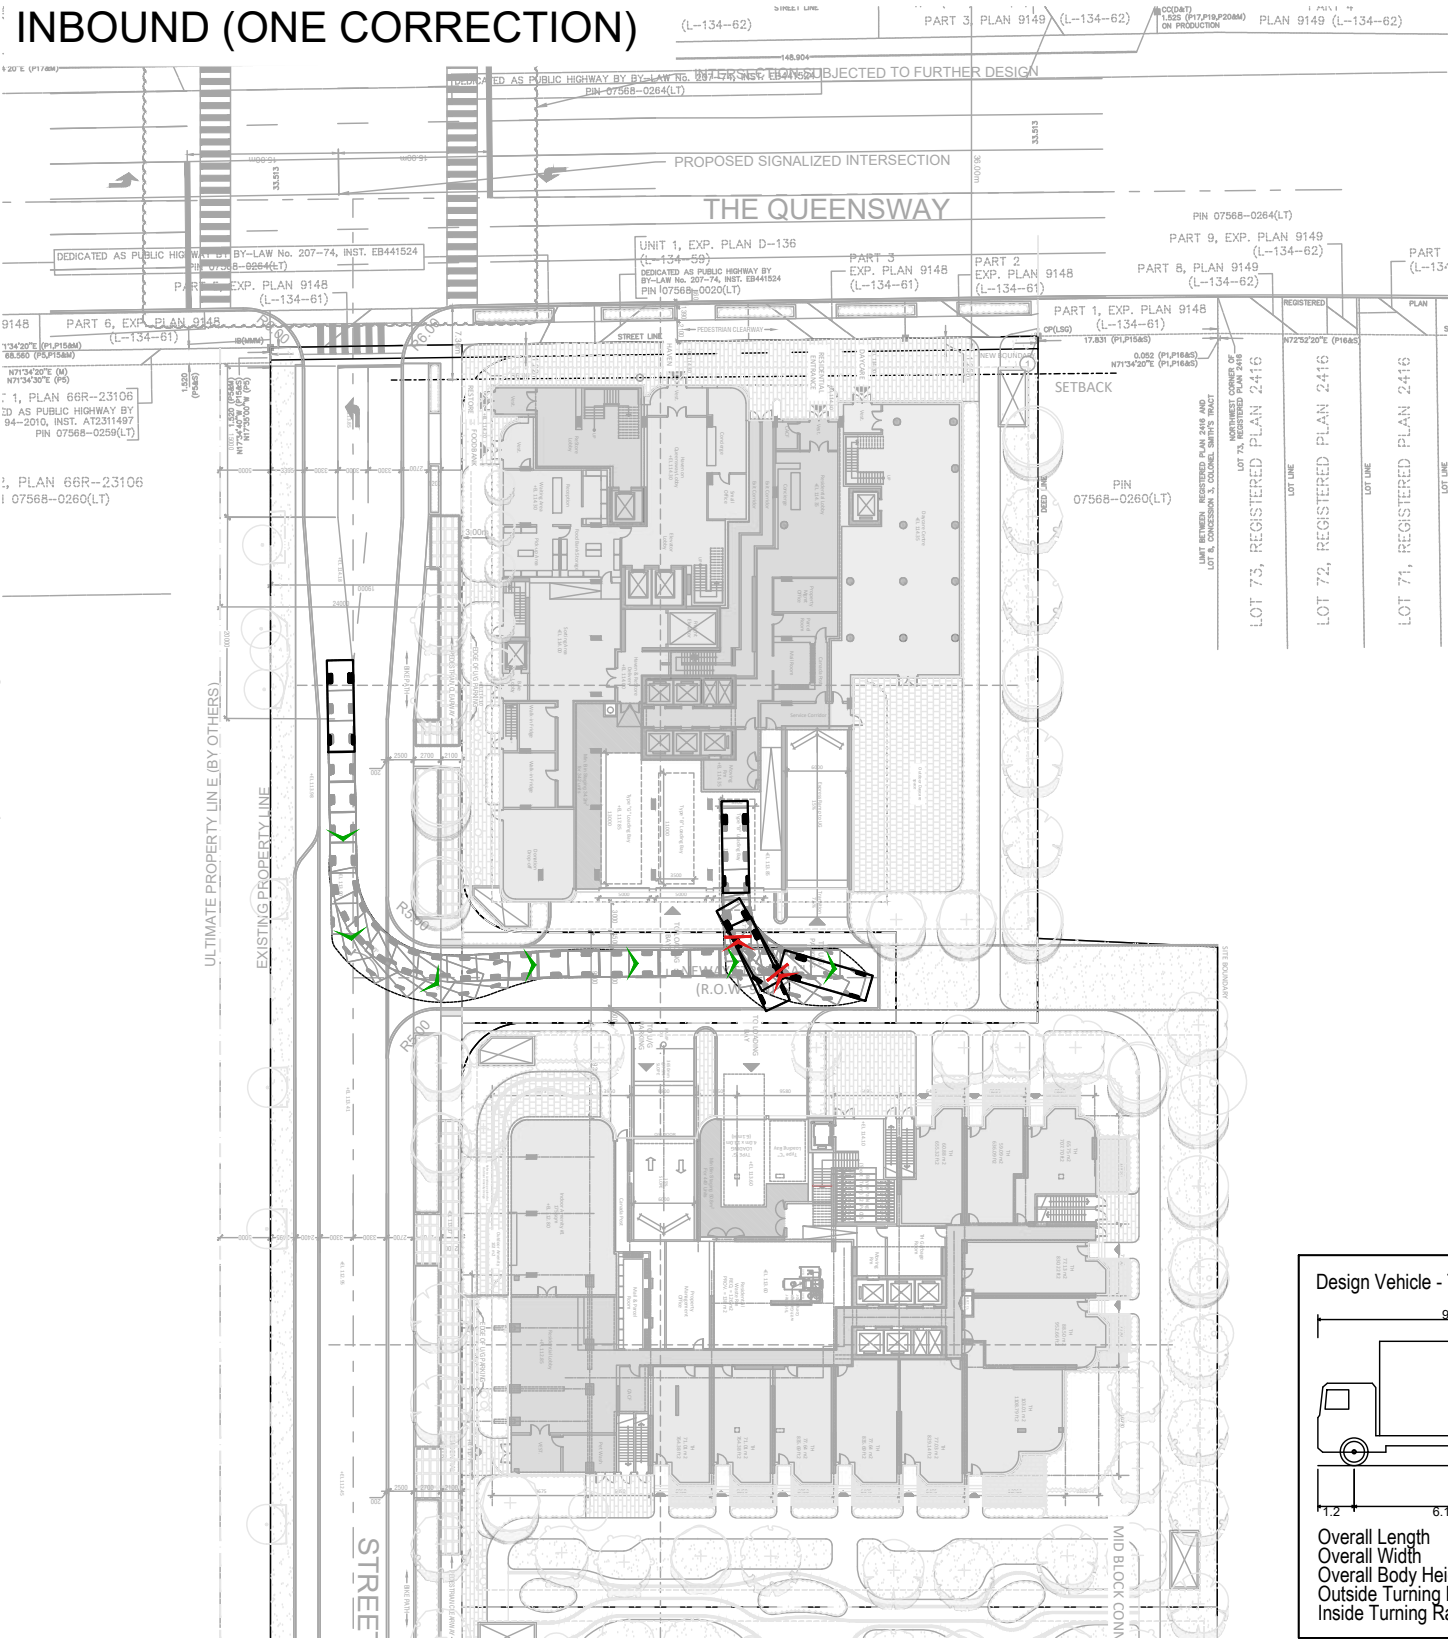


	QUEENSWAY VEHICLE MANOEUVRING DIAGRAM GROUND FLOOR - BUILDING A SINGLE UNIT (SU) TRUCK	Project: Queensway	Scale 0 15 30m 1:750
		Project No. 8218-01	
		Date: December 9, 2024	Drawing No. VMD-04
		Revised: --	


INBOUND

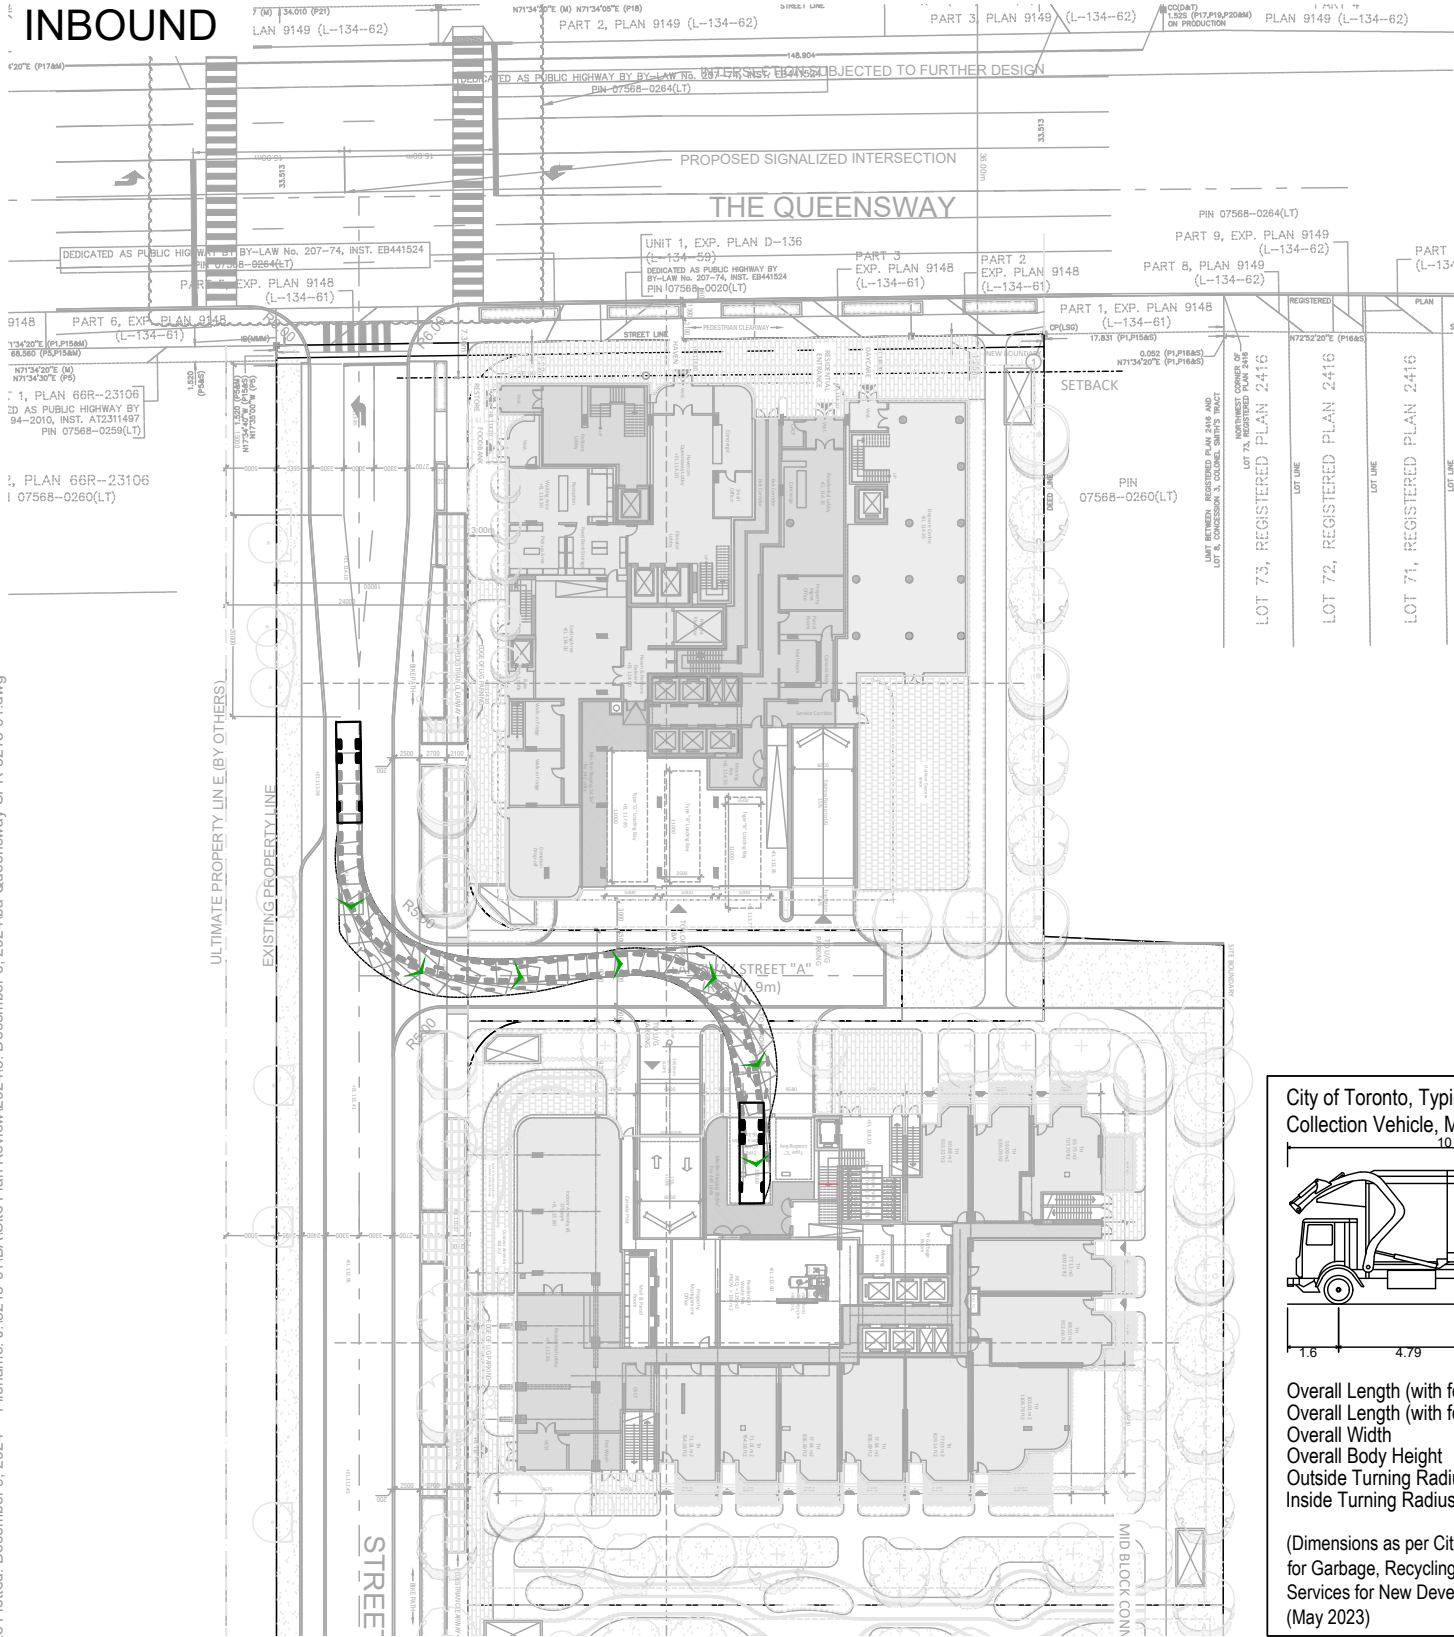

OUTBOUND

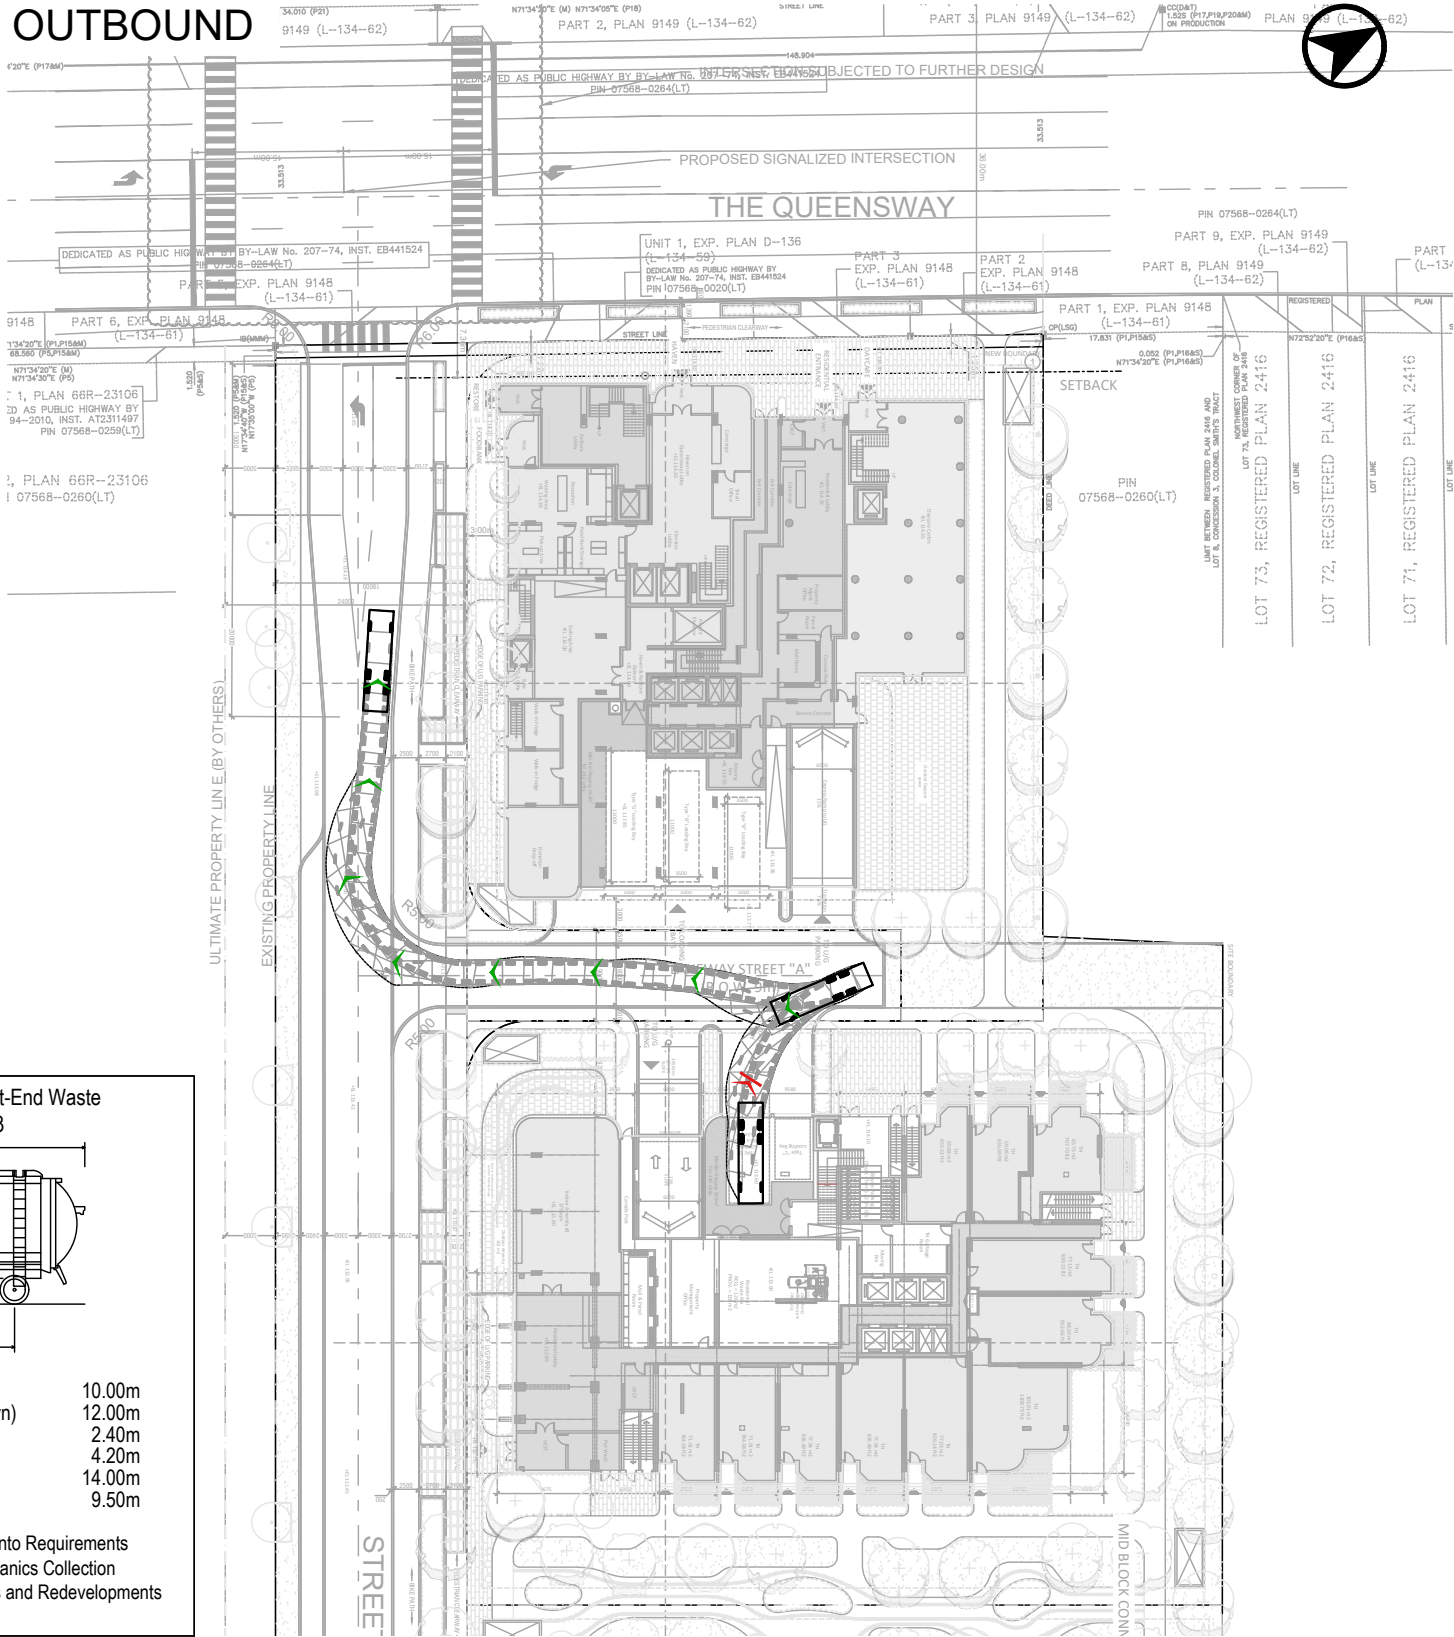

City of Toronto, Typical Front-End Waste Collection Vehicle, May 2023

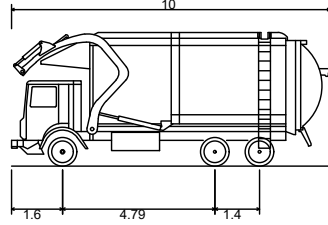

Overall Length (with forks up) 10.00m
Overall Length (with forks down) 12.00m
Overall Width 2.40m
Overall Body Height 4.20m
Outside Turning Radius 14.00m
Inside Turning Radius 9.50m

(Dimensions as per City of Toronto Requirements for Garbage, Recycling and Organics Collection Services for New Developments and Redevelopments (May 2023))





QUEENSWAY VEHICLE MANOEUVRING DIAGRAM GROUND FLOOR - BUILDING B CITY OF TORONTO - FRONT LOADER

Project: Queensway
Project No. 8218-01
Date: December 9, 2024
Revised: --

Scale 0 15 30m
1:750
Drawing No. VMD-05

INBOUND

OUTBOUND

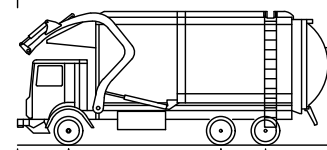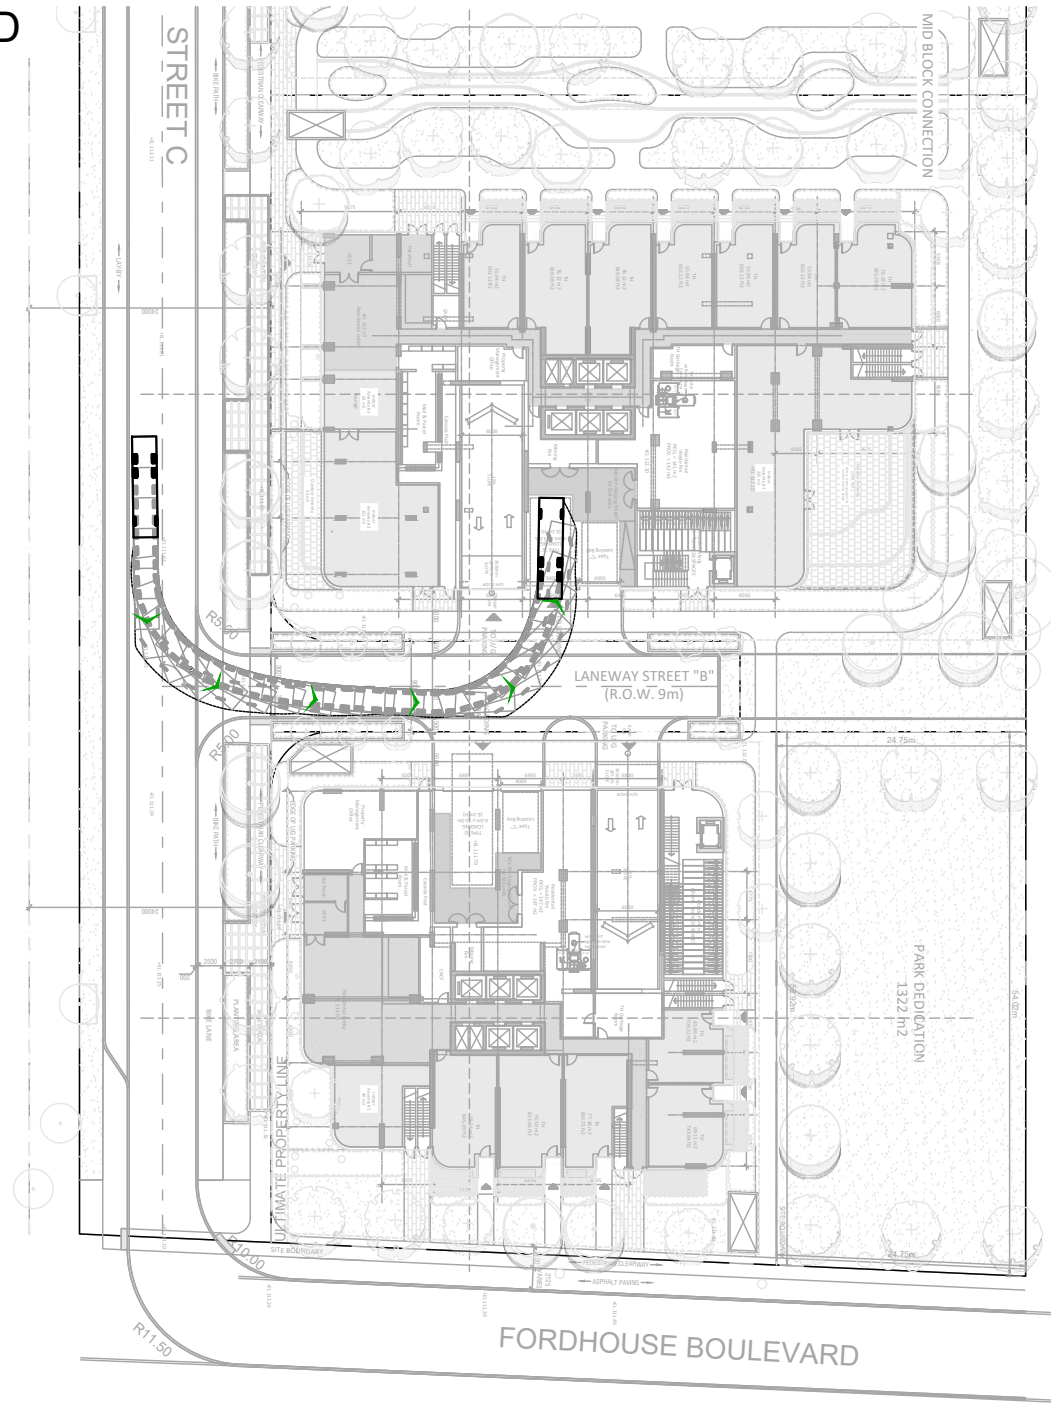

City of Toronto, Typical Front-End Waste Collection Vehicle, May 2023

10


1.6 4.79 1.4

Overall Length (with forks up) 10.00m
 Overall Length (with forks down) 12.00m
 Overall Width 2.40m
 Overall Body Height 4.20m
 Outside Turning Radius 14.00m
 Inside Turning Radius 9.50m


(Dimensions as per City of Toronto Requirements for Garbage, Recycling and Organics Collection Services for New Developments and Redevelopments (May 2023))

	QUEENSWAY VEHICLE MANOEUVRING DIAGRAM GROUND FLOOR - BUILDING C CITY OF TORONTO - FRONT LOADER	Project: Queensway Project No. 8218-01 Date: December 9, 2024 Revised: --	Scale 0 15 30m 1:750 
			Drawing No. VMD-07

INBOUND (ONE CORRECTION)

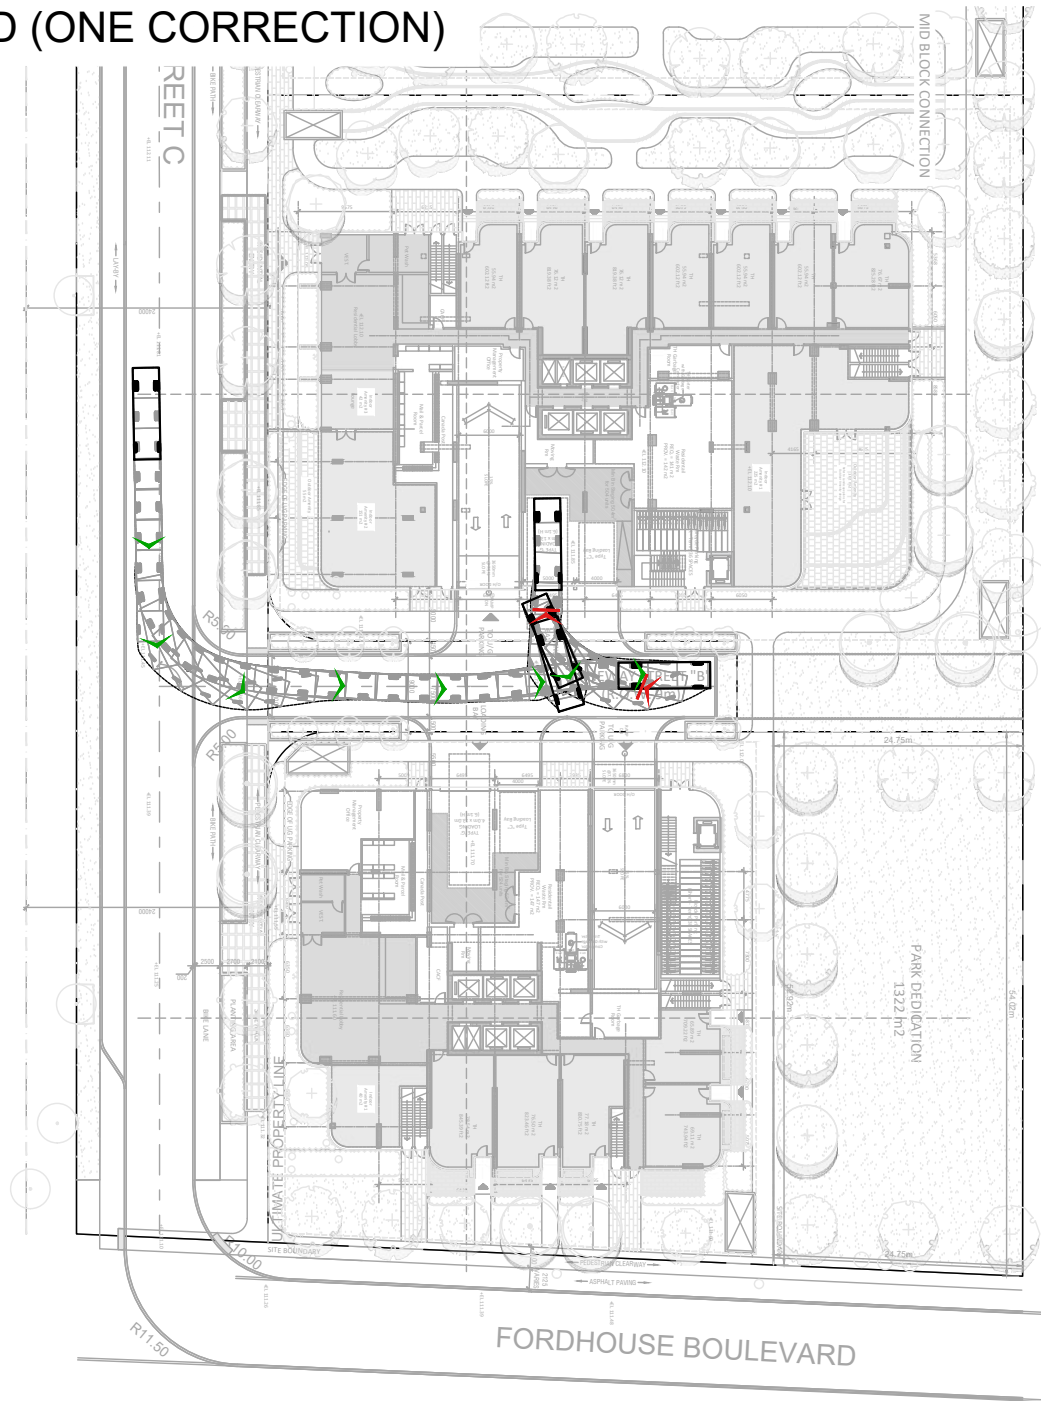

OUTBOUND

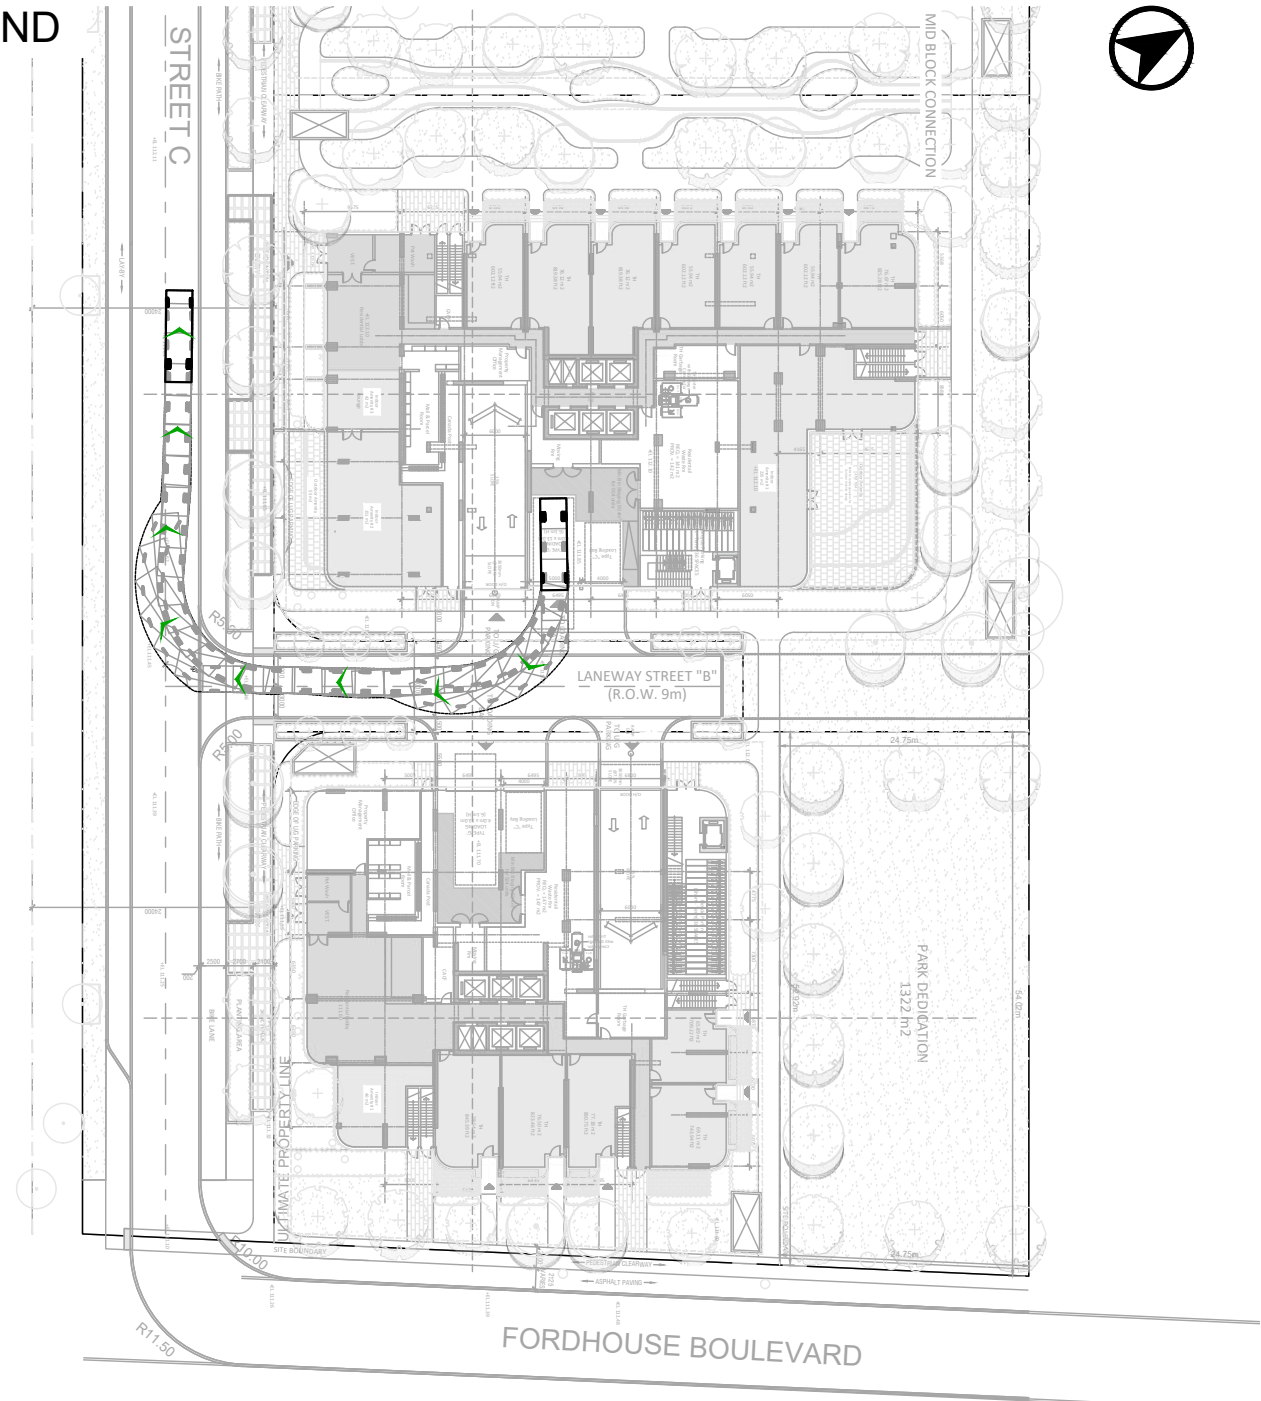

Design Vehicle - TAC SU (Single Unit Truck)

Overall Length	9.10m
Overall Width	2.60m
Overall Body Height	4.11m
Outside Turning Radius	13.40m
Inside Turning Radius	8.60m



QUEENSWAY
VEHICLE MANOEUVRING DIAGRAM
GROUND FLOOR - BUILDING C
SINGLE UNIT (SU) TRUCK


Project: Queensway
Project No. 8218-01
Date: December 9, 2024
Revised: --

Scale 0 15 30m
1:750


Drawing No. VMD-08

Date Plotted: December 9, 2024 Filename: J:\8218-01\BA\Site Plan Review\2024\3. December 6, 2024\ba-Queensway-SPR-8218-01.dwg


INBOUND

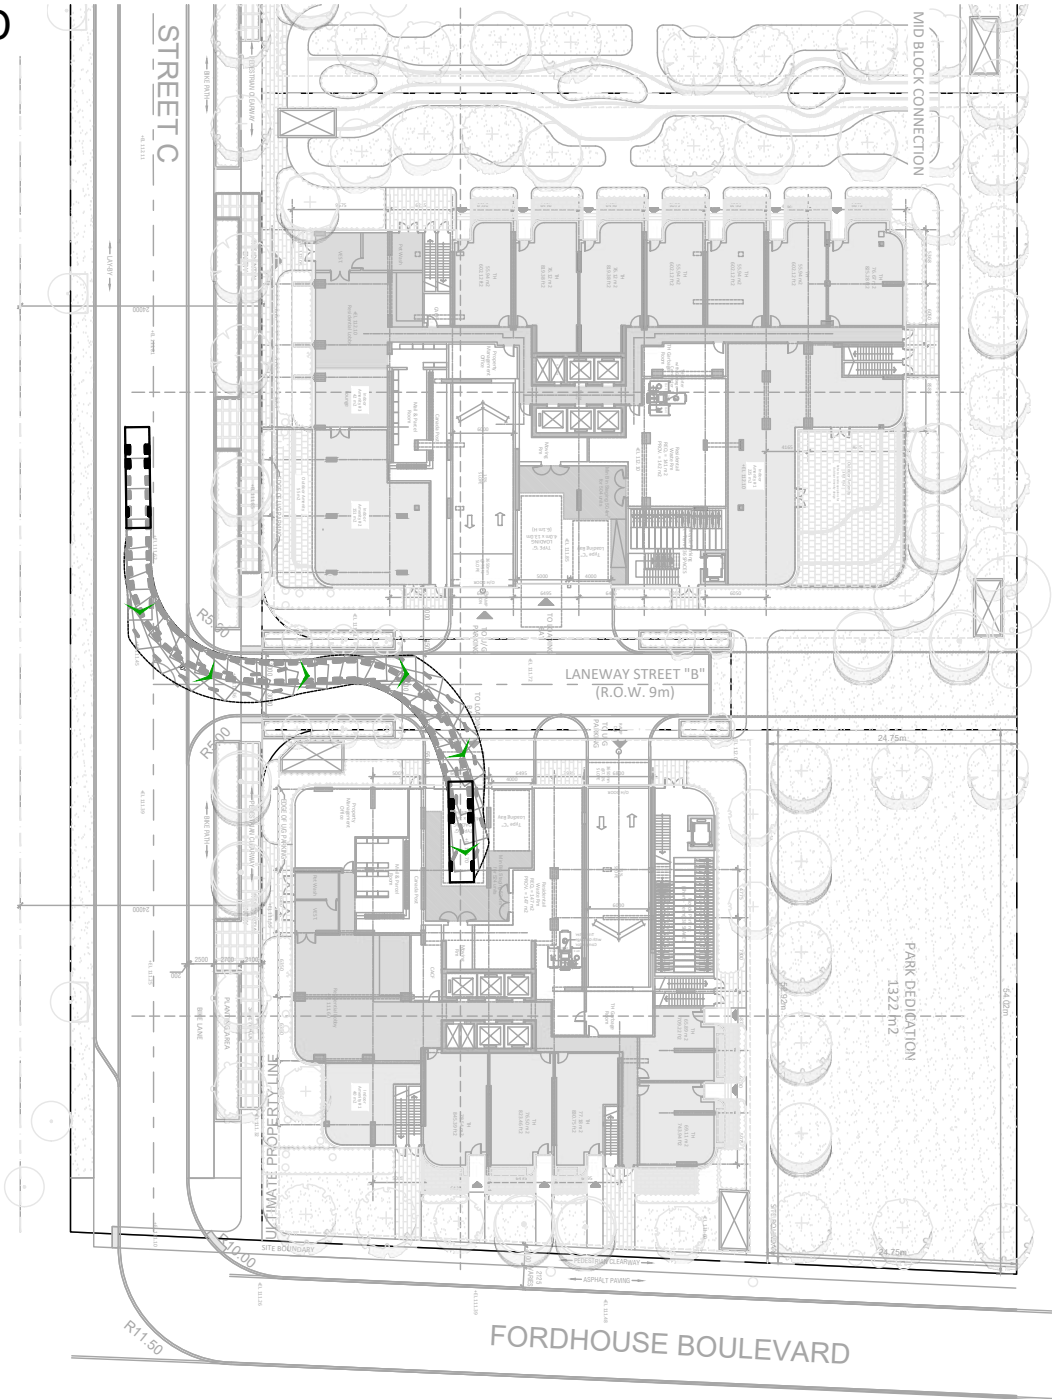

OUTBOUND

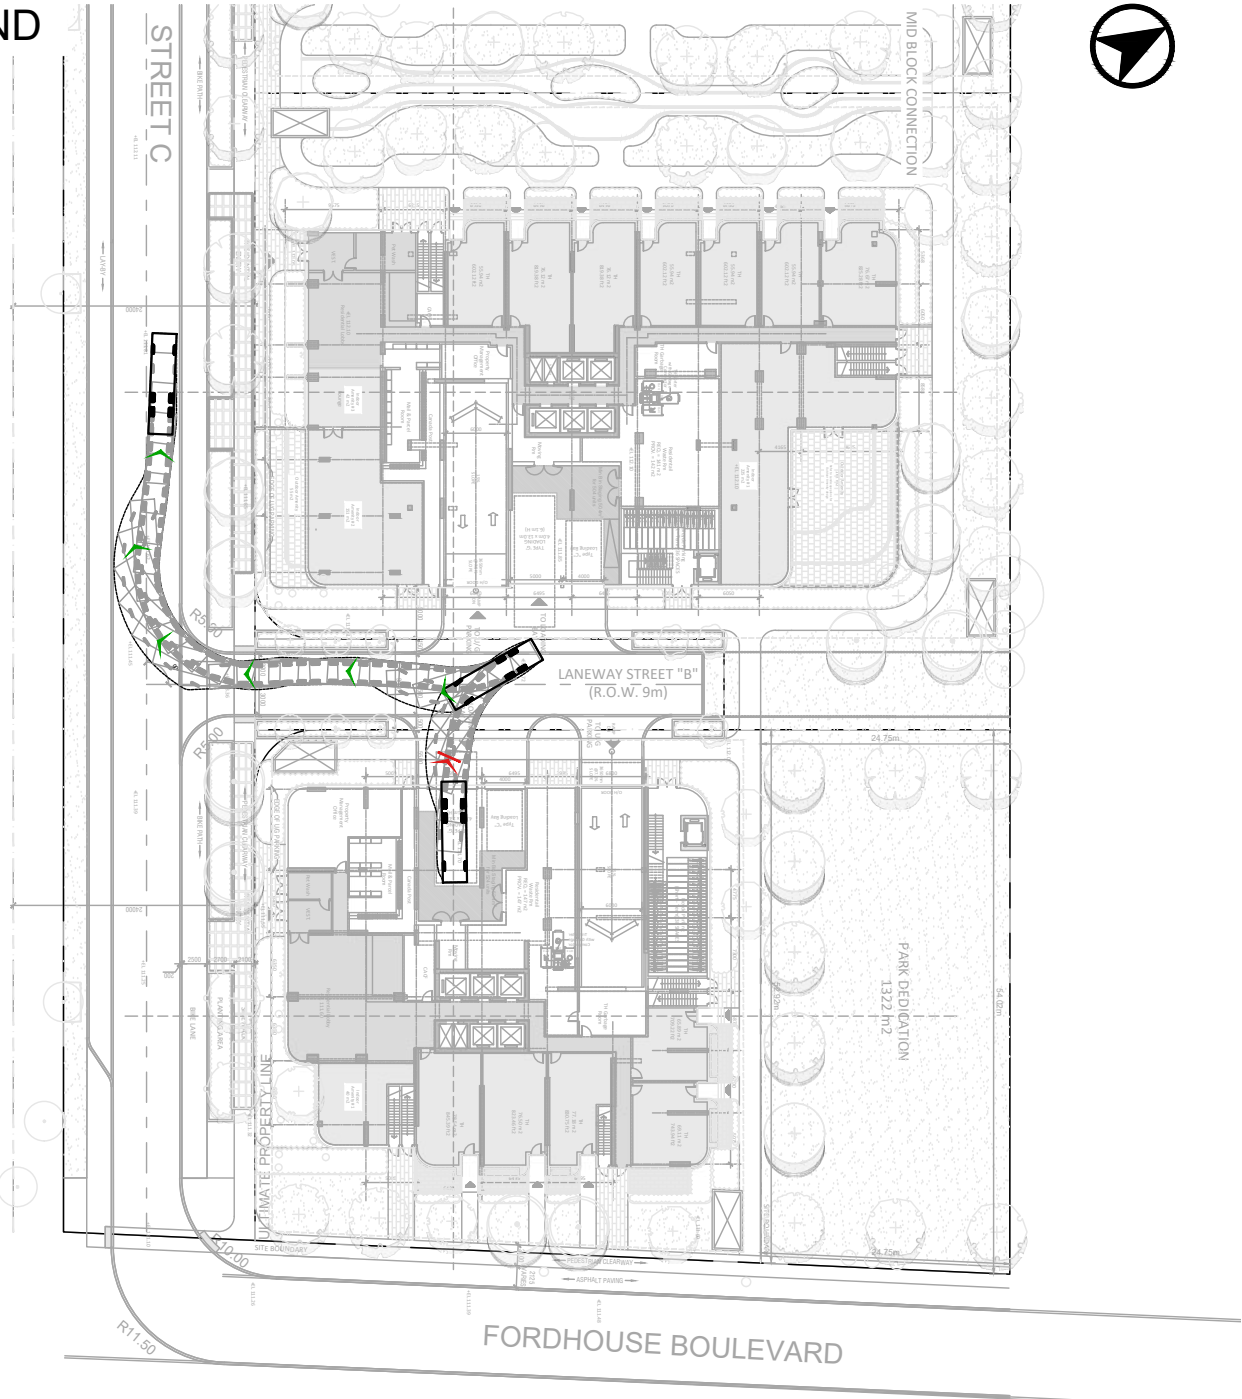

City of Toronto, Typical Front-End Waste Collection Vehicle, May 2023

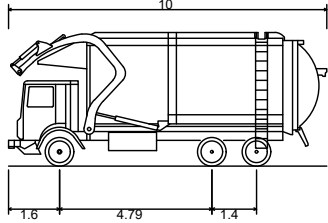

Overall Length (with forks up)	10.00m
Overall Length (with forks down)	12.00m
Overall Width	2.40m
Overall Body Height	4.20m
Outside Turning Radius	14.00m
Inside Turning Radius	9.50m

(Dimensions as per City of Toronto Requirements for Garbage, Recycling and Organics Collection Services for New Developments and Redevelopments (May 2023))




QUEENSWAY
VEHICLE MANOEUVRING DIAGRAM
GROUND FLOOR - BUILDING D
CITY OF TORONTO - FRONT LOADER

Project: Queensway
Project No. 8218-01
Date: December 9, 2024
Revised: --


Scale
0 15 30m
1:750

Drawing No.
VMD-09

INBOUND (ONE CORRECTION)

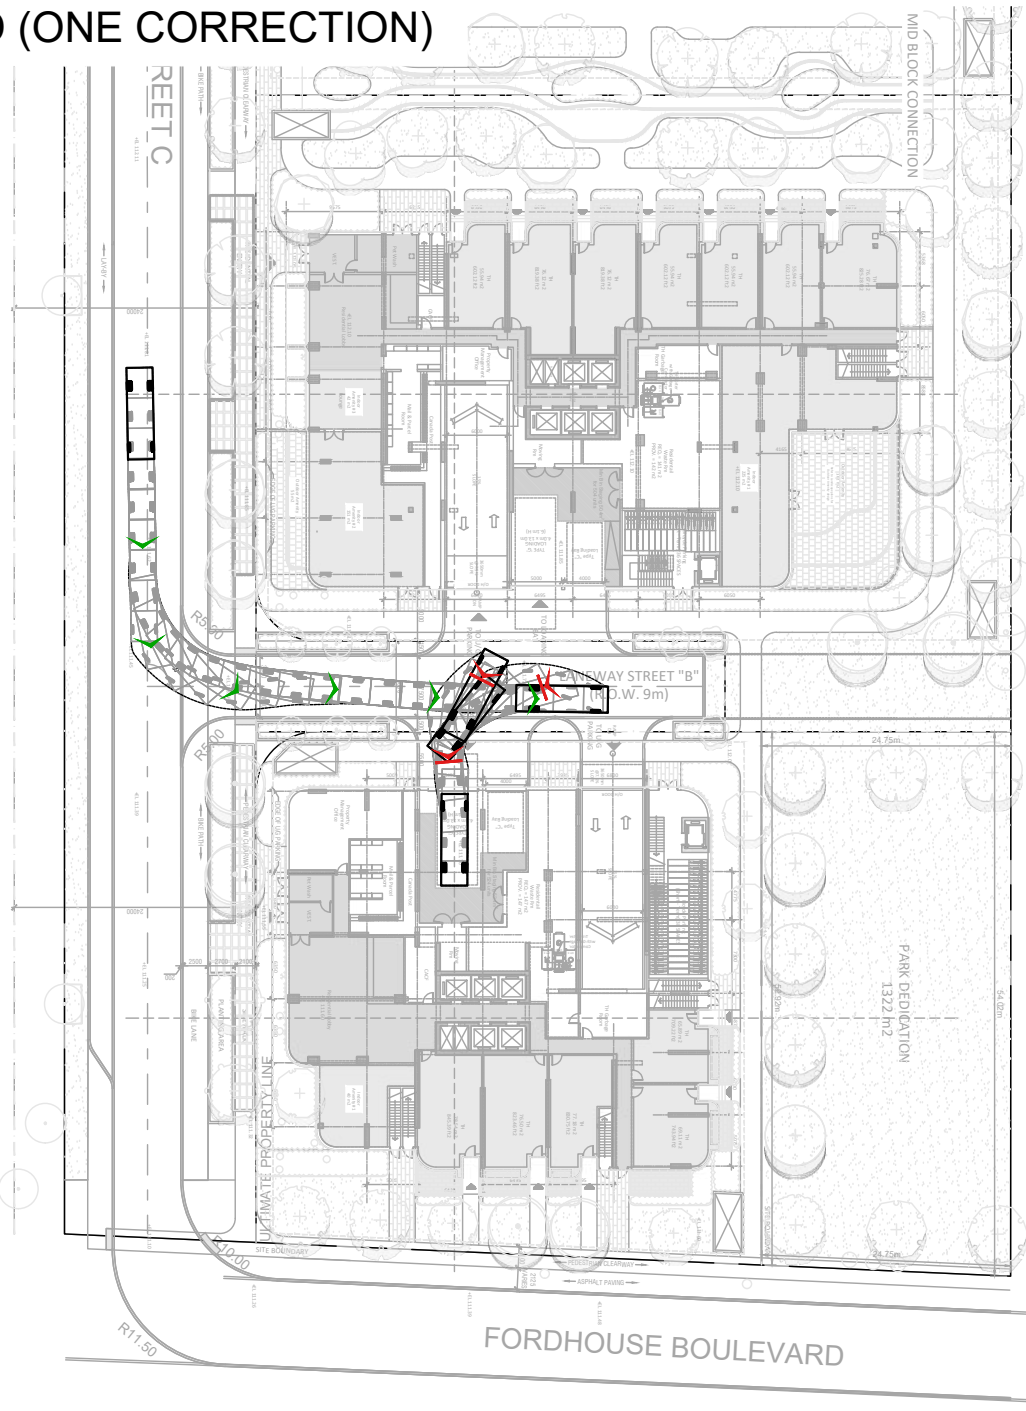

OUTBOUND

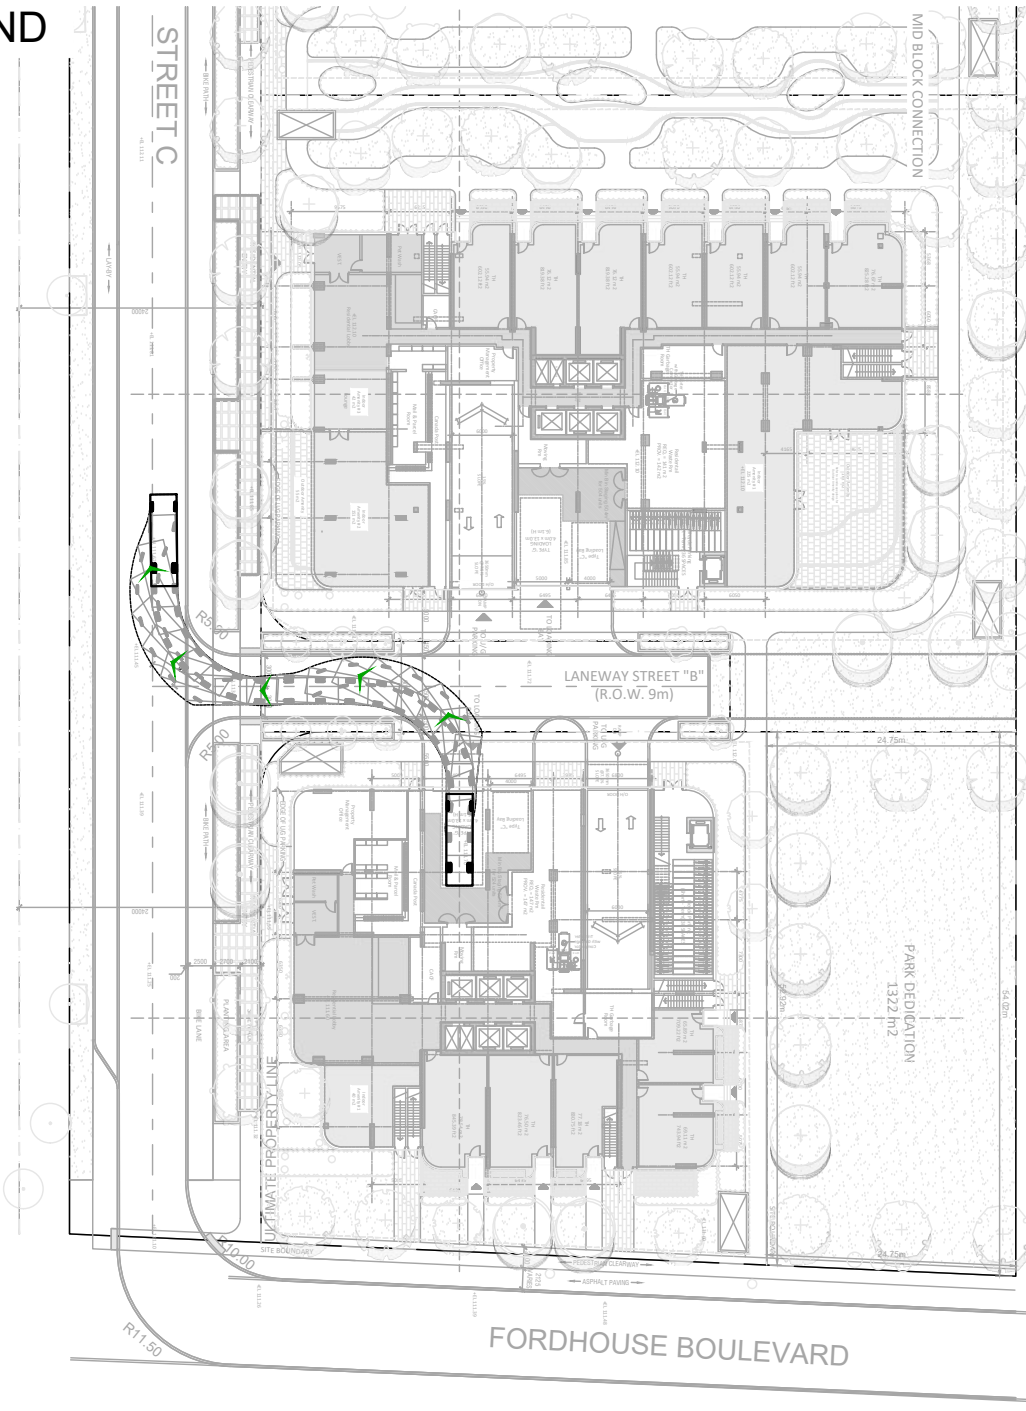

Design Vehicle - TAC SU (Single Unit Truck)

Overall Length	9.10m
Overall Width	2.60m
Overall Body Height	4.11m
Outside Turning Radius	13.40m
Inside Turning Radius	8.60m



QUEENSWAY
VEHICLE MANOEUVRING DIAGRAM
GROUND FLOOR - BUILDING D
SINGLE UNIT (SU) TRUCK

Project: Queensway
Project No. 8218-01
Date: December 9, 2024
Revised: --

Scale 0 15 30m
1:750

Drawing No. VMD-10

Appendix D: Turning Movement Counts (TMCs)





Turning Movement Count (1 . THE QUEENSWAY & ATOMIC AVE) MIdD: 1249452

Start Time	N Approach ATOMIC AVE						E Approach THE QUEENSWAY						S Approach SOUTH DRIVEWAY						W Approach THE QUEENSWAY						Int. Total (15 min)	Int. Total (1 hr)	
	Right N:W	Thru N:S	Left N:E	UTurn N:N	Peds N:	Approach Total	Right E:N	Thru E:W	Left E:S	UTurn E:E	Peds E:	Approach Total	Right S:E	Thru S:N	Left S:W	UTurn S:S	Peds S:	Approach Total	Right W:S	Thru W:E	Left W:N	UTurn W:W	Peds W:	Approach Total			
2024-11-14 07:30:00	12	0	6	0	4	18	14	151	3	0	1	168	0	0	0	0	2	0	2	190	22	0	0	214	400		
2024-11-14 07:45:00	8	0	9	0	3	17	4	195	0	0	0	199	0	1	0	0	3	1	5	230	23	0	0	258	475		
2024-11-14 08:00:00	7	1	5	0	5	13	15	187	5	0	1	207	2	0	0	0	1	2	4	251	10	0	2	265	487		
2024-11-14 08:15:00	8	0	5	0	4	13	14	201	4	0	3	219	4	0	3	0	2	7	7	210	20	0	2	237	476	1838	
2024-11-14 08:30:00	10	2	8	0	2	20	7	206	5	0	2	218	2	0	1	0	1	3	4	211	14	0	0	229	470	1908	
2024-11-14 08:45:00	7	1	7	0	4	15	11	211	5	0	1	227	0	1	2	0	1	3	6	225	13	0	1	244	489	1922	
2024-11-14 09:00:00	11	3	13	0	2	27	14	155	6	1	2	176	2	2	2	0	2	6	4	212	16	0	1	232	441	1876	
2024-11-14 09:15:00	10	0	8	0	0	18	10	174	4	0	1	188	2	0	4	0	3	6	2	197	14	1	0	214	426	1826	
BREAK																											
2024-11-14 16:00:00	12	3	8	0	1	23	20	254	1	0	1	275	5	2	6	0	5	13	1	246	8	0	3	255	566		
2024-11-14 16:15:00	13	2	12	0	2	27	20	254	0	0	1	274	3	1	3	0	4	7	2	276	15	0	2	293	601		
2024-11-14 16:30:00	14	2	15	0	4	31	18	232	0	0	2	250	5	1	2	0	3	8	4	260	10	0	3	274	563		
2024-11-14 16:45:00	14	0	11	0	3	25	17	286	2	0	1	305	3	2	3	0	4	8	2	296	9	0	0	307	645	2375	
2024-11-14 17:00:00	28	2	23	0	3	53	16	243	2	1	6	262	8	3	21	0	4	32	2	277	16	1	4	296	643	2452	
2024-11-14 17:15:00	8	0	13	0	2	21	16	264	0	0	5	280	5	0	2	0	3	7	0	304	14	0	0	318	626	2477	
2024-11-14 17:30:00	6	0	9	0	0	15	17	240	0	0	0	257	3	0	3	0	2	6	2	272	9	0	1	283	561	2475	
2024-11-14 17:45:00	15	0	10	0	4	25	13	250	1	0	0	264	1	2	6	0	0	9	1	264	16	0	1	281	579	2409	
Grand Total	183	16	162	0	43	361	226	3503	38	2	27	3769	45	15	58	0	40	118	48	3921	229	2	20	4200	8448	-	
Approach%	50.7%	4.4%	44.9%	0%		-	6%	92.9%	1%	0.1%		-	38.1%	12.7%	49.2%	0%		-	1.1%	93.4%	5.5%	0%		-	-	-	
Totals %	2.2%	0.2%	1.9%	0%		4.3%	2.7%	41.5%	0.4%	0%		44.6%	0.5%	0.2%	0.7%	0%		1.4%	0.6%	46.4%	2.7%	0%		49.7%	-	-	
Heavy	23	0	15	0		-	17	165	0	0		-	0	0	0	0		-	0	176	39	0		-	-	-	
Heavy %	12.6%	0%	9.3%	0%		-	7.5%	4.7%	0%	0%		-	0%	0%	0%	0%		-	0%	4.5%	17%	0%		-	-	-	
Bicycles	0	0	0	0		-	0	3	0	0		-	0	0	0	0		-	0	3	0	0		-	-	-	
Bicycle %	0%	0%	0%	0%		-	0%	0.1%	0%	0%		-	0%	0%	0%	0%		-	0%	0.1%	0%	0%		-	-	-	



Peak Hour: 08:00 AM - 09:00 AM Weather:


Start Time	N Approach ATOMIC AVE						E Approach THE QUEENSWAY						S Approach SOUTH DRIVEWAY						W Approach THE QUEENSWAY						Int. Total (15 min)
	Right	Thru	Left	UTurn	Peds	Approach Total	Right	Thru	Left	UTurn	Peds	Approach Total	Right	Thru	Left	UTurn	Peds	Approach Total	Right	Thru	Left	UTurn	Peds	Approach Total	
2024-11-14 08:00:00	7	1	5	0	5	13	15	187	5	0	1	207	2	0	0	0	1	2	4	251	10	0	2	265	487
2024-11-14 08:15:00	8	0	5	0	4	13	14	201	4	0	3	219	4	0	3	0	2	7	7	210	20	0	2	237	476
2024-11-14 08:30:00	10	2	8	0	2	20	7	206	5	0	2	218	2	0	1	0	1	3	4	211	14	0	0	229	470
2024-11-14 08:45:00	7	1	7	0	4	15	11	211	5	0	1	227	0	1	2	0	1	3	6	225	13	0	1	244	489
Grand Total	32	4	25	0	15	61	47	805	19	0	7	871	8	1	6	0	5	15	21	897	57	0	5	975	1922
Approach%	52.5%	6.6%	41%	0%		-	5.4%	92.4%	2.2%	0%		-	53.3%	6.7%	40%	0%		-	2.2%	92%	5.8%	0%		-	-
Totals %	1.7%	0.2%	1.3%	0%		3.2%	2.4%	41.9%	1%	0%		45.3%	0.4%	0.1%	0.3%	0%		0.8%	1.1%	46.7%	3%	0%		50.7%	-
PHF	0.8	0.5	0.78	0		0.76	0.78	0.95	0.95	0		0.96	0.5	0.25	0.5	0		0.54	0.75	0.89	0.71	0		0.92	0.98
Heavy	6	0	6	0		12	3	65	0	0		68	0	0	0	0		0	0	59	9	0		68	148
Heavy %	18.8%	0%	24%	0%		19.7%	6.4%	8.1%	0%	0%		7.8%	0%	0%	0%	0%		0%	0%	6.6%	15.8%	0%		7%	7.7%
Lights	26	4	19	0		49	44	740	19	0		803	8	1	6	0		15	21	838	48	0		907	1774
Lights %	81.3%	100%	76%	0%		80.3%	93.6%	91.9%	100%	0%		92.2%	100%	100%	100%	0%		100%	100%	93.4%	84.2%	0%		93%	92.3%
Single-Unit Trucks	6	0	3	0		9	3	48	0	0		51	0	0	0	0		0	0	35	7	0		42	102
Single-Unit Trucks %	18.8%	0%	12%	0%		14.8%	6.4%	6%	0%	0%		5.9%	0%	0%	0%	0%		0%	0%	3.9%	12.3%	0%		4.3%	5.3%
Buses	0	0	0	0		0	0	6	0	0		6	0	0	0	0		0	0	8	0	0		8	14
Buses %	0%	0%	0%	0%		0%	0%	0.7%	0%	0%		0.7%	0%	0%	0%	0%		0%	0%	0.9%	0%	0%		0.8%	0.7%
Articulated Trucks	0	0	3	0		3	0	11	0	0		11	0	0	0	0		0	0	16	2	0		18	32
Articulated Trucks %	0%	0%	12%	0%		4.9%	0%	1.4%	0%	0%		1.3%	0%	0%	0%	0%		0%	0%	1.8%	3.5%	0%		1.8%	1.7%
Pedestrians	-	-	-	-	15	-	-	-	-	7		-	-	-	-	5		-	-	-	-	5		-	-
Pedestrians%	-	-	-	-	46.9%	-	-	-	-	21.9%		-	-	-	-	15.6%		-	-	-	-	15.6%		-	-
Bicycles on Crosswalk	-	-	-	-	0	-	-	-	-	0		-	-	-	-	0		-	-	-	-	0		-	-
Bicycles on Crosswalk%	-	-	-	-	0%	-	-	-	-	0%		-	-	-	-	0%		-	-	-	-	0%		-	-
Bicycles on Road	0	0	0	0		-	0	1	0	0		-	0	0	0	0		-	0	0	0	0		-	-
Bicycles on Road%	0%	0%	0%	0%			0%	100%	0%	0%			0%	0%	0%	0%			0%	0%	0%	0%			-




Peak Hour: 04:30 PM - 05:30 PM Weather:

Start Time	N Approach ATOMIC AVE						E Approach THE QUEENSWAY						S Approach SOUTH DRIVEWAY						W Approach THE QUEENSWAY						Int. Total (15 min)
	Right	Thru	Left	UTurn	Peds	Approach Total	Right	Thru	Left	UTurn	Peds	Approach Total	Right	Thru	Left	UTurn	Peds	Approach Total	Right	Thru	Left	UTurn	Peds	Approach Total	
2024-11-14 16:30:00	14	2	15	0	4	31	18	232	0	0	2	250	5	1	2	0	3	8	4	260	10	0	3	274	563
2024-11-14 16:45:00	14	0	11	0	3	25	17	286	2	0	1	305	3	2	3	0	4	8	2	296	9	0	0	307	645
2024-11-14 17:00:00	28	2	23	0	3	53	16	243	2	1	6	262	8	3	21	0	4	32	2	277	16	1	4	296	643
2024-11-14 17:15:00	8	0	13	0	2	21	16	264	0	0	5	280	5	0	2	0	3	7	0	304	14	0	0	318	626
Grand Total	64	4	62	0	12	130	67	1025	4	1	14	1097	21	6	28	0	14	55	8	1137	49	1	7	1195	2477
Approach%	49.2%	3.1%	47.7%	0%		-	6.1%	93.4%	0.4%	0.1%		-	38.2%	10.9%	50.9%	0%		-	0.7%	95.1%	4.1%	0.1%		-	-
Totals %	2.6%	0.2%	2.5%	0%		5.2%	2.7%	41.4%	0.2%	0%		44.3%	0.8%	0.2%	1.1%	0%		2.2%	0.3%	45.9%	2%	0%		48.2%	-
PHF	0.57	0.5	0.67	0		0.61	0.93	0.9	0.5	0.25		0.9	0.66	0.5	0.33	0		0.43	0.5	0.94	0.77	0.25		0.94	0.96
Heavy	1	0	1	0		2	4	15	0	0		19	0	0	0	0		0	0	37	12	0		49	70
Heavy %	1.6%	0%	1.6%	0%		1.5%	6%	1.5%	0%	0%		1.7%	0%	0%	0%	0%		0%	0%	3.3%	24.5%	0%		4.1%	2.8%
Lights	63	4	61	0		128	63	1010	4	1		1078	21	6	28	0		55	8	1100	37	1		1146	2407
Lights %	98.4%	100%	98.4%	0%		98.5%	94%	98.5%	100%	100%		98.3%	100%	100%	100%	0%		100%	100%	96.7%	75.5%	100%		95.9%	97.2%
Single-Unit Trucks	1	0	1	0		2	3	9	0	0		12	0	0	0	0		0	0	27	9	0		36	50
Single-Unit Trucks %	1.6%	0%	1.6%	0%		1.5%	4.5%	0.9%	0%	0%		1.1%	0%	0%	0%	0%		0%	0%	2.4%	18.4%	0%		3%	2%
Buses	0	0	0	0		0	1	4	0	0		5	0	0	0	0		0	0	5	0	0		5	10
Buses %	0%	0%	0%	0%		0%	1.5%	0.4%	0%	0%		0.5%	0%	0%	0%	0%		0%	0%	0.4%	0%	0%		0.4%	0.4%
Articulated Trucks	0	0	0	0		0	0	2	0	0		2	0	0	0	0		0	0	5	3	0		8	10
Articulated Trucks %	0%	0%	0%	0%		0%	0%	0.2%	0%	0%		0.2%	0%	0%	0%	0%		0%	0%	0.4%	6.1%	0%		0.7%	0.4%
Pedestrians	-	-	-	-	11	-	-	-	-	13	-	-	-	-	-	13	-	-	-	-	-	-	7	-	-
Pedestrians%	-	-	-	-	23.4%	-	-	-	-	27.7%	-	-	-	-	-	27.7%	-	-	-	-	-	-	14.9%	-	-
Bicycles on Crosswalk	-	-	-	-	1	-	-	-	-	1	-	-	-	-	-	1	-	-	-	-	-	-	0	-	-
Bicycles on Crosswalk%	-	-	-	-	2.1%	-	-	-	-	2.1%	-	-	-	-	-	2.1%	-	-	-	-	-	-	0%	-	-
Bicycles on Road	0	0	0	0		-	0	1	0	0		-	0	0	0	0		-	0	2	0	0		-	-
Bicycles on Road%	0%	0%	0%	0%			0%	100%	0%	0%			0%	0%	0%	0%			0%	100%	0%	0%			-

Peak Hour: 08:00 AM - 09:00 AM Weather:

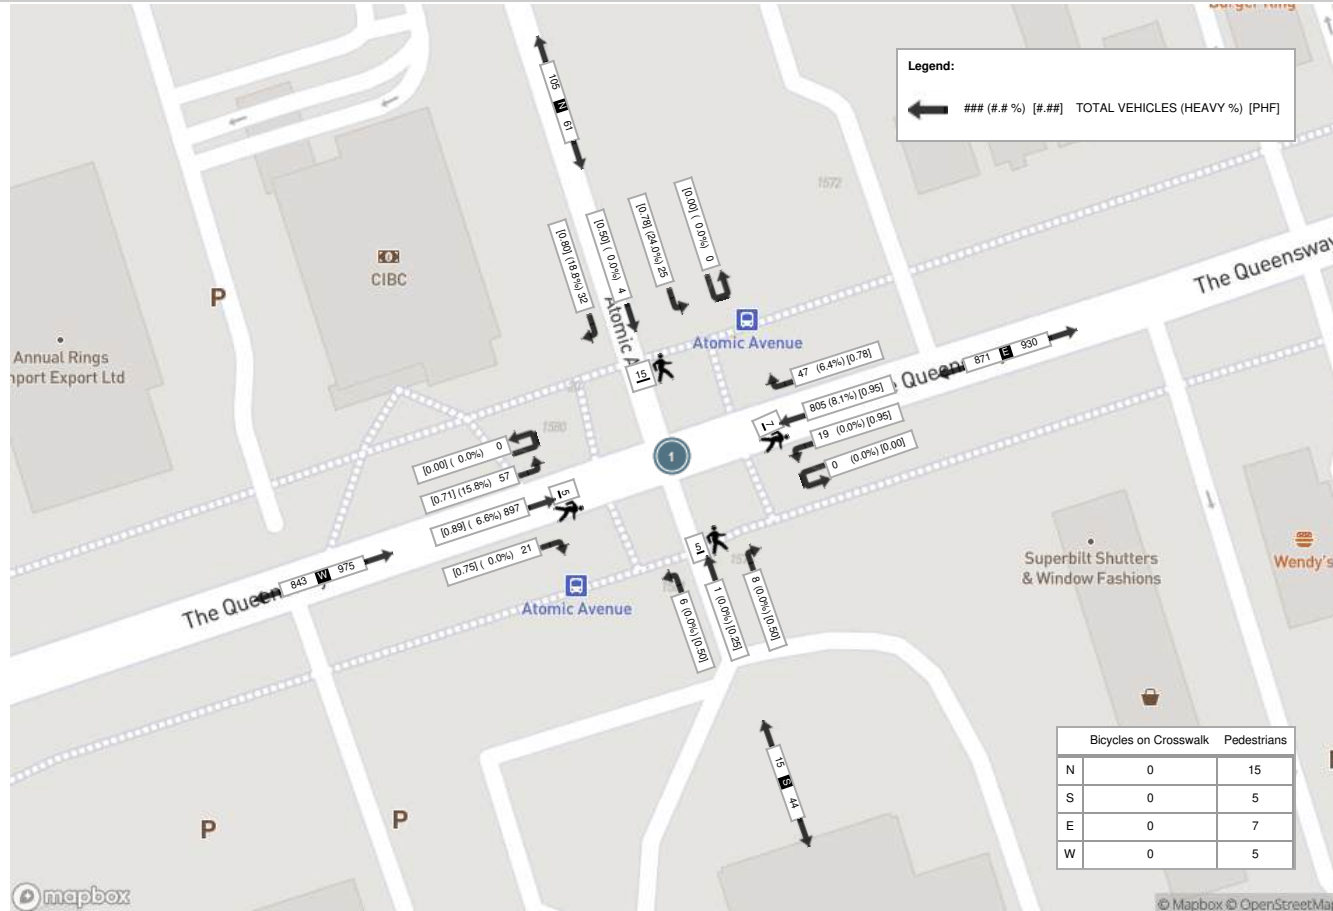

Peak Hour: 04:30 PM - 05:30 PM Weather:

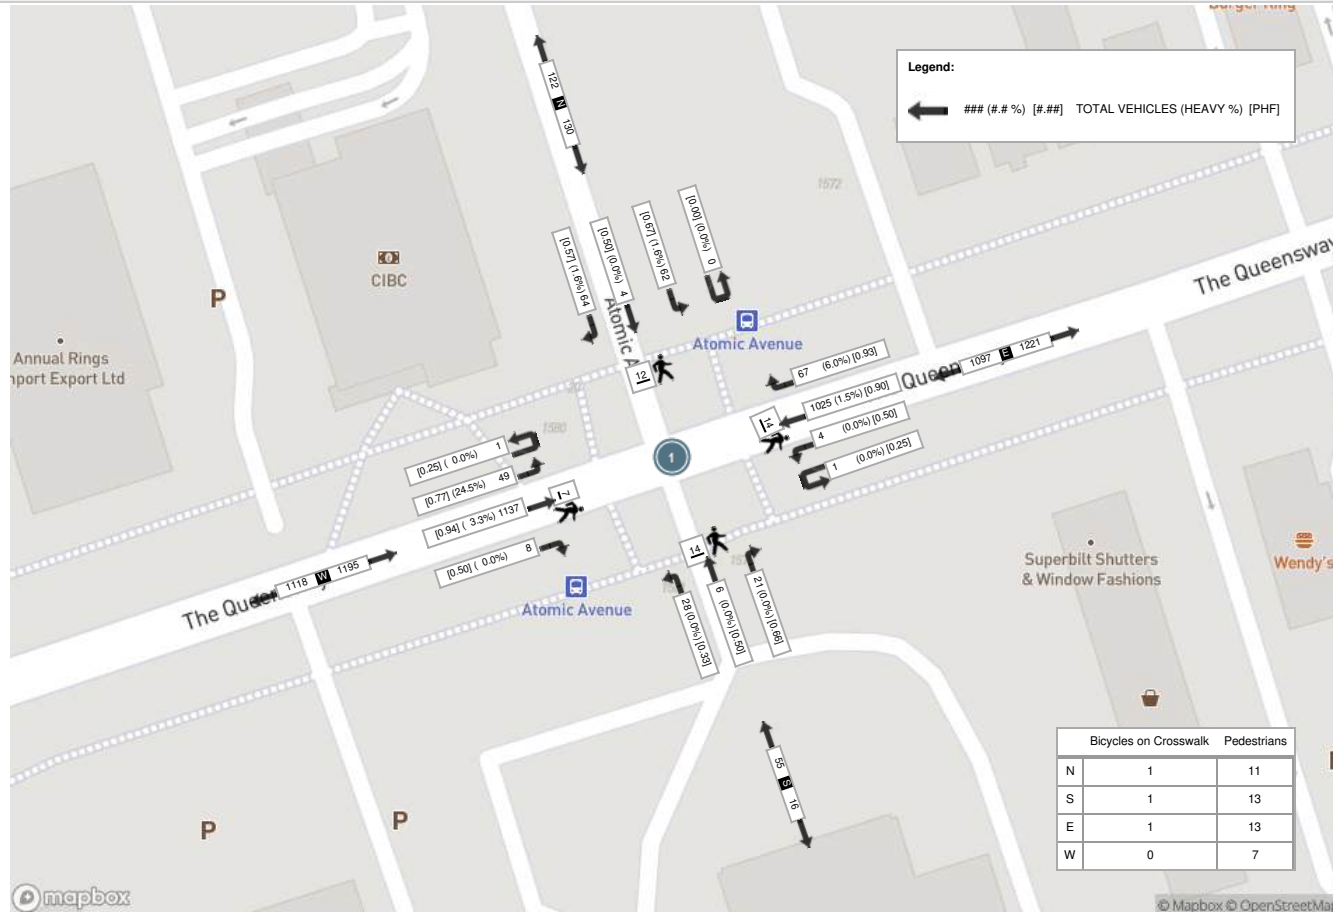



Turning Movement Count (2 . THE QUEENSWAY & IKEA ACCESS) MioID: 1249455

Start Time	N Approach NORTH DRIVEWAY						E Approach THE QUEENSWAY						S Approach IKEA ACCESS						W Approach THE QUEENSWAY						Int. Total (15 min)	Int. Total (1 hr)	
	Right N:W	Thru N:S	Left N:E	U-Turn N:N	Peds N:	Approach Total	Right E:N	Thru E:W	Left E:S	U-Turn E:E	Peds E:	Approach Total	Right S:E	Thru S:N	Left S:W	U-Turn S:S	Peds S:	Approach Total	Right W:S	Thru W:E	Left W:N	U-Turn W:W	Peds W:	Approach Total			
07:30:00	1	0	0	0	0	1	3	165	2	0	2	170	1	0	0	0	1	1	3	173	2	0	0	178	350		
07:45:00	0	0	1	0	1	1	0	196	0	0	3	196	1	0	2	0	2	3	5	220	1	0	0	226	426		
08:00:00	2	0	1	0	1	3	4	199	2	0	0	205	1	0	1	0	2	2	4	240	2	1	0	247	457		
08:15:00	1	0	1	0	2	2	0	200	1	0	1	201	2	0	2	0	1	4	7	197	1	0	1	205	412	1645	
08:30:00	3	0	0	0	0	3	0	218	5	0	0	223	5	0	3	0	4	8	4	205	3	0	0	212	446	1741	
08:45:00	1	0	0	0	2	1	2	231	2	2	2	237	2	0	2	0	3	4	1	212	1	0	3	214	456	1771	
09:00:00	2	0	1	0	1	3	1	162	6	2	2	171	2	0	4	0	2	6	3	206	1	0	2	210	390	1704	
09:15:00	4	0	0	0	0	4	2	160	6	0	1	168	4	0	2	0	4	6	8	163	2	1	1	174	352	1644	
BREAK																											
16:00:00	3	0	1	0	2	4	0	241	17	0	0	258	18	0	13	0	2	31	22	229	1	0	4	252	545		
16:15:00	4	0	2	0	2	6	3	247	15	0	3	265	19	0	23	0	4	42	15	264	1	0	2	280	593		
16:30:00	5	0	2	0	1	7	1	216	11	1	6	229	14	0	21	0	3	35	14	259	0	0	3	273	544		
16:45:00	2	0	0	0	1	2	0	259	16	1	12	276	11	0	11	0	5	22	17	266	0	2	0	285	585	2267	
17:00:00	3	0	6	0	1	9	1	250	14	0	3	265	10	0	15	0	2	25	24	292	1	0	2	317	616	2338	
17:15:00	2	0	0	0	0	2	0	211	26	3	0	240	10	0	19	0	1	29	27	272	0	0	0	299	570	2315	
17:30:00	5	0	2	0	4	7	3	234	19	0	8	256	9	0	20	0	5	29	24	242	1	0	3	267	559	2330	
17:45:00	2	0	1	0	1	3	0	236	25	0	0	261	14	0	17	0	1	31	27	233	1	1	1	262	557	2302	
Grand Total	40	0	18	0	19	58	20	3425	167	9	43	3621	123	0	155	0	42	278	205	3673	18	5	22	3901	7858	-	
Approach%	69%	0%	31%	0%		-	0.6%	94.6%	4.6%	0.2%		-	44.2%	0%	55.8%	0%		-	5.3%	94.2%	0.5%	0.1%		-	-	-	
Totals %	0.5%	0%	0.2%	0%		0.7%	0.3%	43.6%	2.1%	0.1%		46.1%	1.6%	0%	2%	0%		3.5%	2.6%	46.7%	0.2%	0.1%		49.6%	-	-	
Heavy	0	0	0	0		-	0	188	2	0		-	0	0	1	0		-	0	191	0	0		-	-	-	
Heavy %	0%	0%	0%	0%		-	0%	5.5%	1.2%	0%		-	0%	0%	0.6%	0%		-	0%	5.2%	0%	0%		-	-	-	
Bicycles	0	0	0	0		-	1	2	0	0		-	0	0	0	0		-	0	4	0	0		-	-	-	
Bicycle %	0%	0%	0%	0%		-	5%	0.1%	0%	0%		-	0%	0%	0%	0%		-	0%	0.1%	0%	0%		-	-	-	



Peak Hour: 08:00 AM - 09:00 AM Weather:

Start Time	N Approach NORTH DRIVEWAY						E Approach THE QUEENSWAY						S Approach IKEA ACCESS						W Approach THE QUEENSWAY						Int. Total (15 min)
	Right	Thru	Left	U-Turn	Peds	Approach Total	Right	Thru	Left	U-Turn	Peds	Approach Total	Right	Thru	Left	U-Turn	Peds	Approach Total	Right	Thru	Left	U-Turn	Peds	Approach Total	
08:00:00	2	0	1	0	1	3	4	199	2	0	0	205	1	0	1	0	2	2	4	240	2	1	0	247	457
08:15:00	1	0	1	0	2	2	0	200	1	0	1	201	2	0	2	0	1	4	7	197	1	0	1	205	412
08:30:00	3	0	0	0	0	3	0	218	5	0	0	223	5	0	3	0	4	8	4	205	3	0	0	212	446
08:45:00	1	0	0	0	2	1	2	231	2	2	2	237	2	0	2	0	3	4	1	212	1	0	3	214	456
Grand Total	7	0	2	0	5	9	6	848	10	2	3	866	10	0	8	0	10	18	16	854	7	1	4	878	1771
Approach%	77.8%	0%	22.2%	0%	-	-	0.7%	97.9%	1.2%	0.2%	-	-	55.6%	0%	44.4%	0%	-	-	1.8%	97.3%	0.8%	0.1%	-	-	-
Totals %	0.4%	0%	0.1%	0%	0.5%	0.3%	47.9%	0.6%	0.1%	48.9%	0.6%	0%	0.5%	0%	1%	0.9%	48.2%	0.4%	0.1%	49.6%	-	-	-	-	-
PHF	0.58	0	0.5	0	0.75	0.38	0.92	0.5	0.25	0.91	0.5	0	0.67	0	0.56	0.57	0.89	0.58	0.25	0.89	-	-	-	-	-
Heavy	0	0	0	0	0	0	0	73	2	0	75	0	0	0	0	0	0	0	0	67	0	0	67	-	-
Heavy %	0%	0%	0%	0%	0%	0%	0%	8.6%	20%	0%	8.7%	0%	0%	0%	0%	0%	0%	0%	0%	7.8%	0%	0%	7.6%	-	-
Lights	7	0	2	0	9	6	775	8	2	791	10	0	8	0	18	16	787	7	1	811	-	-	-	-	-
Lights %	100%	0%	100%	0%	100%	100%	100%	91.4%	80%	100%	91.3%	100%	0%	100%	0%	100%	100%	92.2%	100%	100%	-	-	-	-	-
Single-Unit Trucks	0	0	0	0	0	0	0	55	2	0	57	0	0	0	0	0	0	47	0	0	47	-	-	-	-
Single-Unit Trucks %	0%	0%	0%	0%	0%	0%	0%	6.5%	20%	0%	6.6%	0%	0%	0%	0%	0%	0%	5.5%	0%	0%	5.4%	-	-	-	-
Buses	0	0	0	0	0	0	0	7	0	0	7	0	0	0	0	0	0	8	0	0	8	-	-	-	-
Buses %	0%	0%	0%	0%	0%	0%	0%	0.8%	0%	0%	0.8%	0%	0%	0%	0%	0%	0%	0.9%	0%	0%	0.9%	-	-	-	-
Articulated Trucks	0	0	0	0	0	0	0	11	0	0	11	0	0	0	0	0	0	12	0	0	12	-	-	-	-
Articulated Trucks %	0%	0%	0%	0%	0%	0%	0%	1.3%	0%	0%	1.3%	0%	0%	0%	0%	0%	0%	1.4%	0%	0%	1.4%	-	-	-	-
Pedestrians	-	-	-	-	5	-	-	-	-	3	-	-	-	-	10	-	-	-	-	4	-	-	-	-	-
Pedestrians%	-	-	-	-	22.7%	-	-	-	-	13.6%	-	-	-	-	45.5%	-	-	-	-	18.2%	-	-	-	-	-
Bicycles on Road	0	0	0	0	0	-	0	0	0	0	-	0	0	0	0	-	0	0	0	0	0	-	-	-	-
Bicycles on Road%	-	-	-	-	0%	-	-	-	-	0%	-	-	-	-	0%	-	-	-	-	0%	-	-	-	-	-
Bicycles on Crosswalk	-	-	-	-	0	-	-	-	-	0	-	-	-	-	0	-	-	-	-	0	-	-	-	-	-
Bicycles on Crosswalk%	-	-	-	-	0%	-	-	-	-	0%	-	-	-	-	0%	-	-	-	-	0%	-	-	-	-	-




Peak Hour: 04:15 PM - 05:15 PM Weather:

Start Time	N Approach NORTH DRIVEWAY						E Approach THE QUEENSWAY						S Approach IKEA ACCESS						W Approach THE QUEENSWAY						Int. Total (15 min)
	Right	Thru	Left	U-Turn	Peds	Approach Total	Right	Thru	Left	U-Turn	Peds	Approach Total	Right	Thru	Left	U-Turn	Peds	Approach Total	Right	Thru	Left	U-Turn	Peds	Approach Total	
16:15:00	4	0	2	0	2	6	3	247	15	0	3	265	19	0	23	0	4	42	15	264	1	0	2	280	593
16:30:00	5	0	2	0	1	7	1	216	11	1	6	229	14	0	21	0	3	35	14	259	0	0	3	273	544
16:45:00	2	0	0	0	1	2	0	259	16	1	12	276	11	0	11	0	5	22	17	266	0	2	0	285	585
17:00:00	3	0	6	0	1	9	1	250	14	0	3	265	10	0	15	0	2	25	24	292	1	0	2	317	616
Grand Total	14	0	10	0	5	24	5	972	56	2	24	1035	54	0	70	0	14	124	70	1081	2	2	7	1155	2338
Approach%	58.3%	0%	41.7%	0%	-	-	0.5%	93.9%	5.4%	0.2%	-	-	43.5%	0%	56.5%	0%	-	-	6.1%	93.6%	0.2%	0.2%	-	-	-
Totals %	0.6%	0%	0.4%	0%	1%	0.2%	41.6%	2.4%	0.1%	44.3%	2.3%	0%	3%	0%	5.3%	3%	46.2%	0.1%	0.1%	49.4%	-	-	-	-	-
PHF	0.7	0	0.42	0	0.67	0.42	0.94	0.88	0.5	0.94	0.71	0	0.76	0	0.74	0.73	0.93	0.5	0.25	0.91	-	-	-	-	-
Heavy	0	0	0	0	0	0	0	27	0	0	27	0	0	0	0	0	0	0	0	36	0	0	36	-	-
Heavy %	0%	0%	0%	0%	0%	0%	0%	2.8%	0%	0%	2.6%	0%	0%	0%	0%	0%	0%	3.3%	0%	0%	3.1%	-	-	-	-
Lights	14	0	10	0	24	5	945	56	2	1008	54	0	70	0	124	70	1045	2	2	1119	-	-	-	-	-
Lights %	100%	0%	100%	0%	100%	100%	97.2%	100%	100%	97.4%	100%	0%	100%	0%	100%	100%	96.7%	100%	100%	96.9%	-	-	-	-	-
Single-Unit Trucks	0	0	0	0	0	0	0	18	0	0	18	0	0	0	0	0	0	26	0	0	26	-	-	-	-
Single-Unit Trucks %	0%	0%	0%	0%	0%	0%	0%	1.9%	0%	0%	1.7%	0%	0%	0%	0%	0%	2.4%	0%	0%	2.3%	-	-	-	-	-
Buses	0	0	0	0	0	0	0	5	0	0	5	0	0	0	0	0	0	4	0	0	4	-	-	-	-
Buses %	0%	0%	0%	0%	0%	0%	0%	0.5%	0%	0%	0.5%	0%	0%	0%	0%	0%	0.4%	0%	0%	0.3%	-	-	-	-	-
Articulated Trucks	0	0	0	0	0	0	0	4	0	0	4	0	0	0	0	0	0	6	0	0	6	-	-	-	-
Articulated Trucks %	0%	0%	0%	0%	0%	0%	0%	0.4%	0%	0%	0.4%	0%	0%	0%	0%	0%	0.6%	0%	0%	0.5%	-	-	-	-	-
Pedestrians	-	-	-	-	5	-	-	-	-	24	-	-	-	11	-	-	-	-	7	-	-	-	-	-	-
Pedestrians%	-	-	-	-	10%	-	-	-	-	48%	-	-	-	22%	-	-	-	-	14%	-	-	-	-	-	-
Bicycles on Road	0	0	0	0	0	-	0	1	0	0	0	-	0	0	0	0	0	2	0	0	0	-	-	-	-
Bicycles on Road%	-	-	-	-	0%	-	-	-	-	0%	-	-	-	0%	-	-	-	-	0%	-	-	-	-	-	-
Bicycles on Crosswalk	-	-	-	-	0	-	-	-	-	0	-	-	-	3	-	-	-	-	0	-	-	-	-	-	-
Bicycles on Crosswalk%	-	-	-	-	0%	-	-	-	-	0%	-	-	-	6%	-	-	-	-	0%	-	-	-	-	-	-

Peak Hour: 08:00 AM - 09:00 AM Weather:



Peak Hour: 04:15 PM - 05:15 PM Weather:

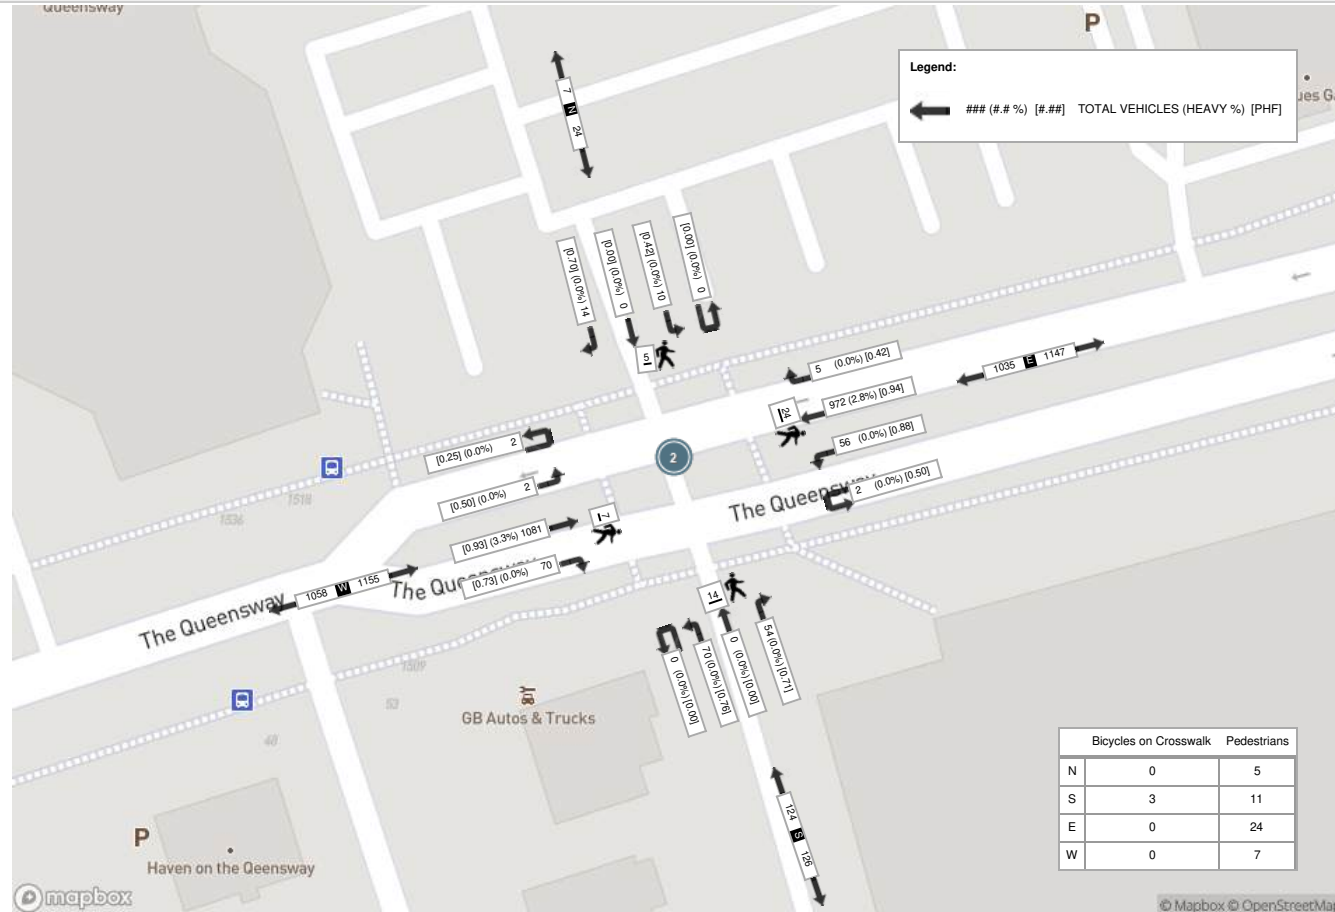

Appendix E:

Corridor Growth Calculations



Project:

The Queensway & Algje Road

Project ID:

8218-01


Intersection:

The Queensway / Kipling Avenue


Peak Hour:

AM


Count Information		North of The Queensway / Kipling Avenue		
Date	Year	Northbound	Southbound	2-way
Wednesday, November 07, 2018	2018	1287	829	2116
Thursday, December 13, 2018	2018	1141	881	2022
Tuesday, June 11, 2019	2019	1182	885	2067
Thursday, November 2, 2023	2023	977	853	1830
Thursday, April 18, 2024	2024	1007	803	1810
Trend Point		1218.53	863.94	2082.47
Slope		-47.85	-1.29	-49.15
Growth		-3.93%	-0.15%	-2.36%

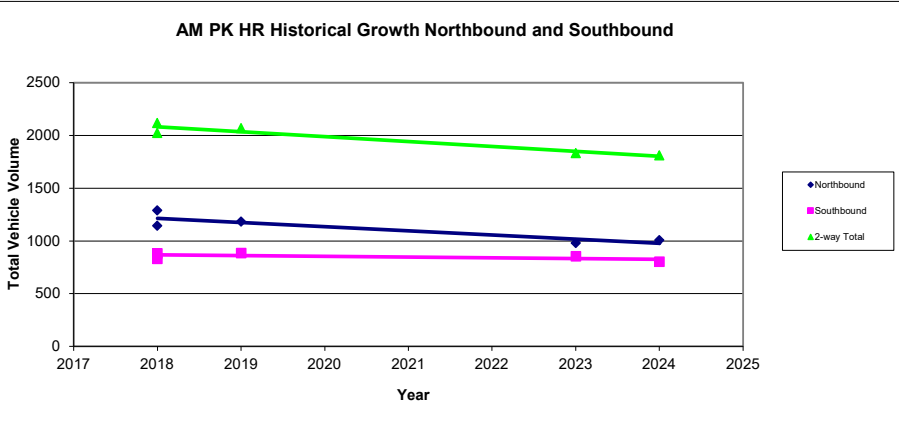


Count Information		South of The Queensway / Kipling Avenue		
Date	Year	Northbound	Southbound	2-way
Wednesday, November 07, 2018	2018	1269	1060	2329
Thursday, December 13, 2018	2018	1166	929	2095
Tuesday, June 11, 2019	2019	1097	970	2067
Thursday, November 2, 2023	2023	958	919	1877
Thursday, April 18, 2024	2024	991	872	1863
Trend Point		1197.32	991.74	2189.06
Slope		-49.88	-14.82	-64.71
Growth		-4.17%	-1.49%	-2.96%

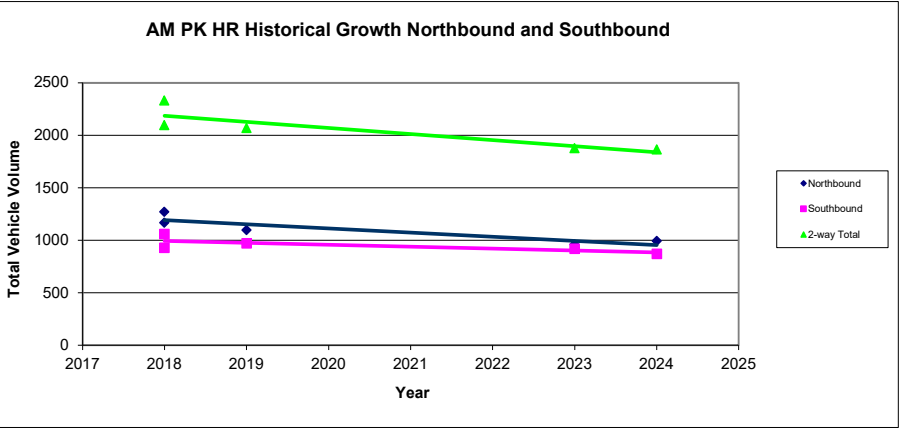

Count Information		East of The Queensway / Kipling Avenue		
Date	Year	Eastbound	Westbound	2-way
Wednesday, November 07, 2018	2018	1472	1372	2844
Thursday, December 13, 2018	2018	1260	1350	2610
Tuesday, June 11, 2019	2019	1422	1268	2690
Thursday, November 2, 2023	2023	829	897	1726
Thursday, April 18, 2024	2024	716	887	1603
Trend Point		1414.06	1360.94	2775.00
Slope		-112.21	-92.79	-205.00
Growth		-7.94%	-6.82%	-7.39%

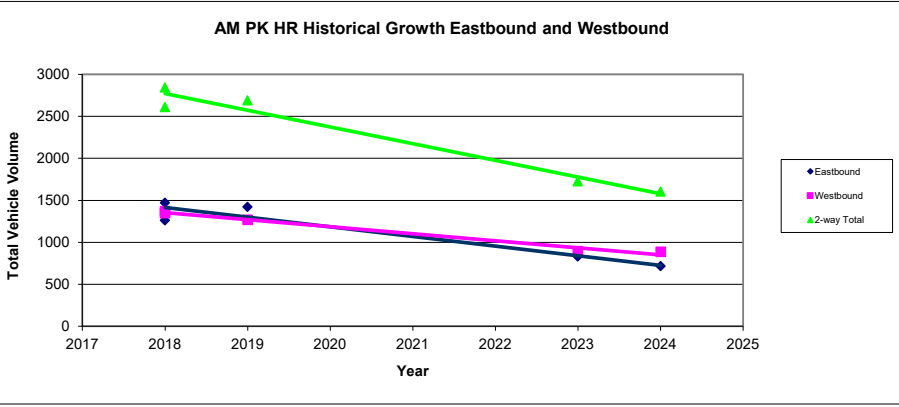


Count Information		West of The Queensway / Kipling Avenue		
Date	Year	Eastbound	Westbound	2-way
Wednesday, November 07, 2018	2018	1602	1353	2955
Thursday, December 13, 2018	2018	1347	1414	2761
Tuesday, June 11, 2019	2019	1555	1231	2786
Thursday, November 2, 2023	2023	860	843	1703
Thursday, April 18, 2024	2024	838	924	1762
Trend Point		1534.323529	1370.441176	2904.76
Slope		-128.8823529	-106.794118	-235.68
Growth		-8.40%	-7.79%	-8.11%

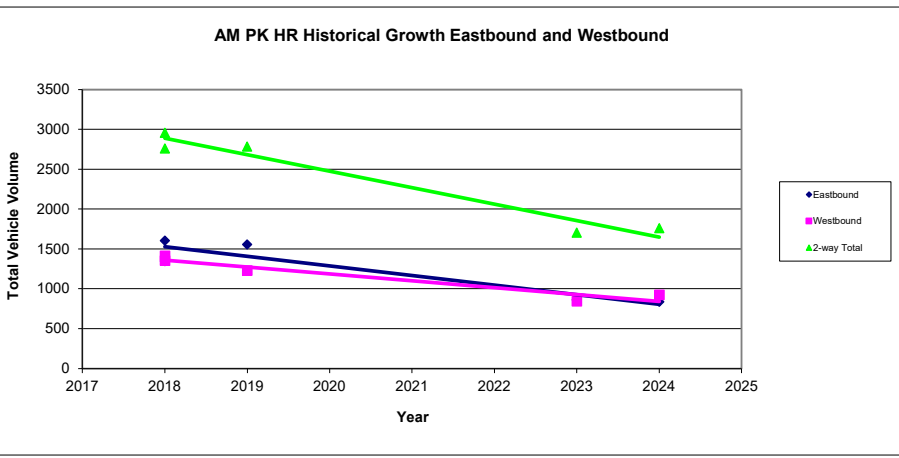


Project: The Queensway & Algie Road
Project ID: 8218-01
Intersection: The Queensway / Kipling Avenue
Peak Hour: PM


Count Information		North of The Queensway / Kipling Avenue		
Date	Year	Northbound	Southbound	2-way
Wednesday, November 07, 2018	2018	971	1168	2139
Thursday, December 13, 2018	2018	862	1354	2216
Tuesday, June 11, 2019	2019	849	1154	2003
Thursday, November 2, 2023	2023	1047	1034	2081
Thursday, April 18, 2024	2024	875	1078	1953
Trend Point		888.97	1242.88	2131.85
Slope		8.57	-33.11	-24.54
Growth		0.96%	-2.66%	-1.15%

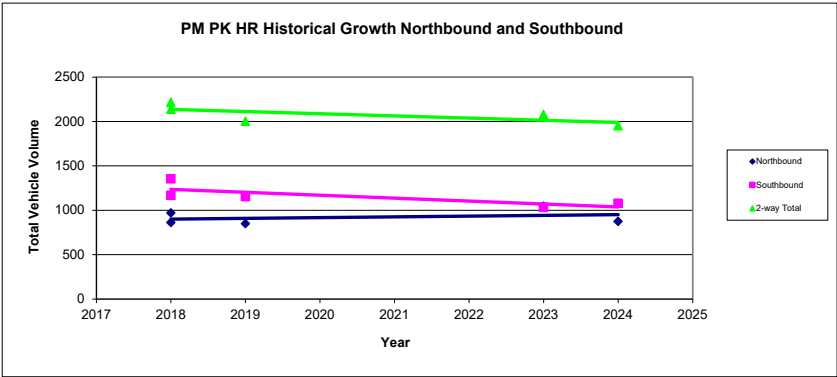


Count Information		South of The Queensway / Kipling Avenue		
Date	Year	Northbound	Southbound	2-way
Wednesday, November 07, 2018	2018	1071	1347	2418
Thursday, December 13, 2018	2018	938	1498	2436
Tuesday, June 11, 2019	2019	894	1394	2288
Thursday, November 2, 2023	2023	1043	1263	2306
Thursday, April 18, 2024	2024	853	1322	2175
Trend Point		969.74	1423.50	2393.24
Slope		11.18	-32.00	-20.82
Growth		1.15%	-2.25%	-0.87%

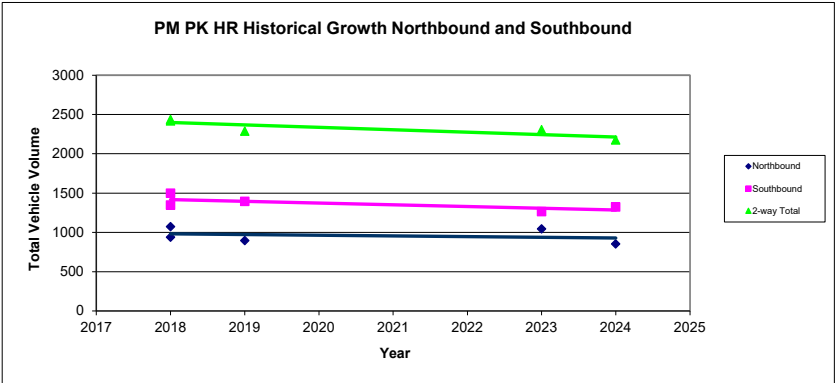

Count Information		East of The Queensway / Kipling Avenue		
Date	Year	Eastbound	Westbound	2-way
Wednesday, November 07, 2018	2018	1573	1495	3068
Thursday, December 13, 2018	2018	1852	1372	3224
Tuesday, June 11, 2019	2019	1568	1329	2897
Thursday, November 2, 2023	2023	1198	1056	2254
Thursday, April 18, 2024	2024	1135	1144	2279
Trend Point		1700.26	1424.97	3125.24
Slope		-101.68	-74.65	-176.32
Growth		-5.98%	-5.24%	-5.64%

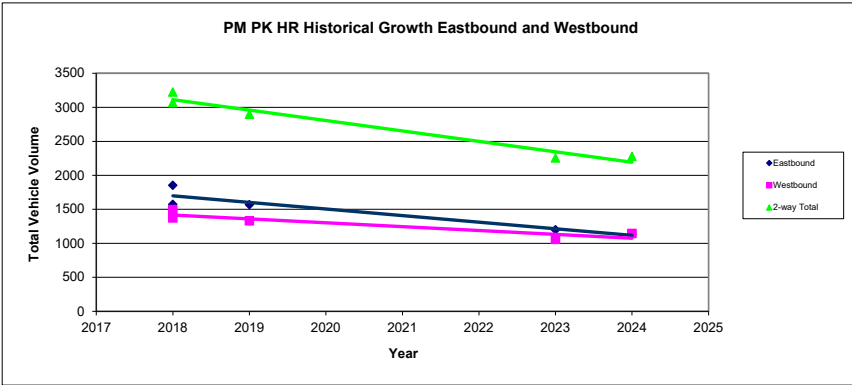

Count Information		West of The Queensway / Kipling Avenue		
Date	Year	Eastbound	Westbound	2-way
Wednesday, November 07, 2018	2018	1621	1484	3105
Thursday, December 13, 2018	2018	1906	1358	3264
Tuesday, June 11, 2019	2019	1677	1243	2920
Thursday, November 2, 2023	2023	1244	869	2113
Thursday, April 18, 2024	2024	1209	952	2161
Trend Point		1768.62	1401.12	3169.74
Slope		-97.16	-86.58	-183.74
Growth		-5.49%	-6.18%	-5.80%

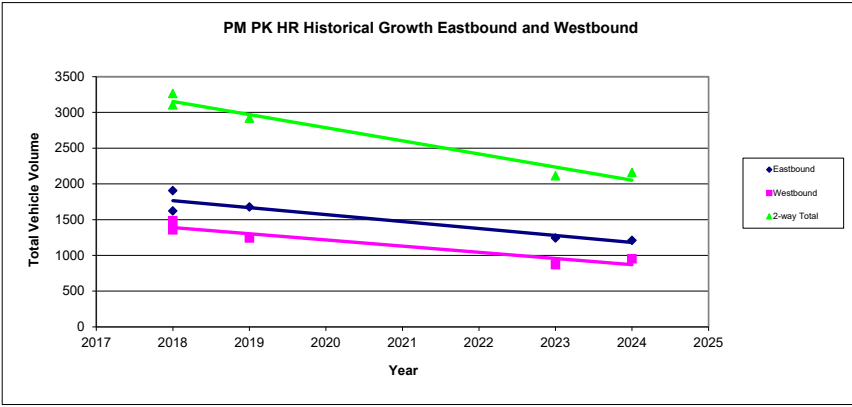

Appendix F:

Transportation Tomorrow Survey (TTS) Data



The Queensway/Algie
8218-01

Residential Vehicular Site Traffic Distribution (AM Peak Hour)
Outbound
BA Group
2024-12-06

Wed Nov 13 2024 15:05:32 GMT-0500 (Eastern Standard Time) - Run Time: 2630ms

Cross Tabulation Query Form - Trip - 2016

Row: Planning district of destination - pd_dest
Column: 2006 GTA zone of origin - gta06_orig

Filters:
Start time of trip - start_time In 600-859
and
Trip purpose of origin - purp_orig In H
and
Primary travel mode of trip - mode_prime In D,M,P,T,U
and
2006 GTA zone of origin - gta06_orig In 288, 292, 297, 298, 299,300, 301, 309
and
Type of dwelling unit - dwell_type In 2

Trip 2016
Table:

	288	298	300	301	309	Total
PD 1 of Toronto	240	27	0	42	38	347
PD 2 of Toronto	92	0	27	62	0	181
PD 3 of Toronto	0	0	33	46	0	79
PD 4 of Toronto	40	0	30	0	0	70
PD 5 of Toronto	46	0	0	0	26	72
PD 6 of Toronto	0	0	9	26	0	35
PD 7 of Toronto	28	52	59	0	62	201
PD 8 of Toronto	292	105	29	28	118	572
	299	25	0	0	0	25
	300	88	105	0	0	193
	301	0	0	13	0	69
	307	13	0	0	0	13
	308	42	0	0	17	59
	310	0	0	0	20	20
	316	122	0	0	0	122
	335	0	0	28	0	28
	342	0	0	16	0	42
PD 9 of Toronto	34	0	30	14	62	140
PD 10 of Toronto	59	47	17	57	27	207
PD 13 of Toronto	29	0	0	0	0	29
PD 16 of Toronto	0	0	0	0	29	29
Whitby	0	0	0	0	7	7
Markham	0	0	0	0	26	26
Vaughan	82	0	19	0	38	139
Brampton	13	0	0	0	38	51
Mississauga	249	256	51	38	54	648
Oakville	0	0	0	0	76	76
Hamilton	0	0	0	62	0	62
St. Catharines	42	0	0	0	0	42
Waterloo	0	0	27	0	0	27
	1246	487	331	375	601	3040

Wed Nov 13 2024 15:12:45 GMT-0500 (Eastern Standard Time) - Run Time: 2345ms

Cross Tabulation Query Form - Trip - 2016

Row: 2006 GTA zone of destination - gta06_dest
Column: 2006 GTA zone of origin - gta06_orig

Filters:
Start time of trip - start_time In 600-859
and
Trip purpose of origin - purp_orig In H
and
Primary travel mode of trip - mode_prime In D,M,P,T,U
and
2006 GTA zone of origin - gta06_orig In 288, 292, 297, 298, 299,300, 301, 309
and
Type of dwelling unit - dwell_type In 2
and
Planning district of destination - pd_dest In 8,

Trip 2016
Table:

	288	298	300	301	309	Total
299	25	0	0	0	0	25
300	88	105	0	0	0	193
301	0	0	13	0	56	69
307	13	0	0	0	0	13
308	42	0	0	0	17	59
310	0	0	0	0	20	20
316	122	0	0	0	0	122
335	0	0	0	28	0	28
342	0	0	16	0	26	42
	290	105	29	28	119	571

The Queensway/Algie
8218-01

Residential Vehicular Site Traffic Distribution (PM Peak Hour)
Inbound
BA Group
2024-12-06

Wed Nov 13 2024 15:20:17 GMT-0500 (Eastern Standard Time) - Run Time: 2594ms

Cross Tabulation Query Form - Trip - 2016

Row: Planning district of origin - pd_orig
Column: 2006 GTA zone of destination - gta06_dest

Filters:
Start time of trip - start_time In 1500-1759
and
Trip purpose of destination - purp_dest In H
and
Primary travel mode of trip - mode_prime In D,M,P,T,U
and
2006 GTA zone of destination - gta06_dest In 288, 292, 297, 298, 299,300, 301, 309
and
Type of dwelling unit - dwell_type In 2

undefined
Table:

	288	297	298	300	301	309	Total
PD 1 of Toronto	238	0	27	0	42	20	327
PD 2 of Toronto	22	0	0	27	62	0	111
PD 3 of Toronto	77	0	0	33	46	0	156
PD 4 of Toronto	18	0	0	30	0	0	48
PD 5 of Toronto	46	0	0	0	0	0	46
PD 6 of Toronto	8	0	0	9	26	0	43
PD 7 of Toronto	41	0	34	29	0	37	141
PD 8 of Toronto	391	27	105	39	47	26	635
	299	25	0	0	0	0	25
	300	147	0	105	9	0	261
	301	29	0	0	0	0	29
	306	0	0	0	18	0	18
	307	42	0	0	0	0	42
	310	25	0	0	0	0	25
	317	93	0	0	0	0	93
	324	0	27	0	0	0	27
	328	29	0	0	0	0	29
	335	0	0	0	28	0	28
	342	0	0	0	0	26	26
	350	0	0	0	30	0	30
PD 9 of Toronto	49	0	0	30	0	62	141
PD 10 of Toronto	44	0	47	17	57	0	165
Richmond Hill	16	0	0	0	0	0	16
Markham	25	0	0	0	0	26	51
Vaughan	82	0	0	19	0	38	139
Brampton	13	0	0	0	0	64	77
Mississauga	214	0	200	38	0	165	617
Burlington	0	0	0	26	0	0	26
Waterloo	0	0	0	27	0	0	27
Bradford-West Gwillimbury	0	0	0	16	0	0	16
	1284	27	413	340	280	438	2782

Wed Nov 13 2024 15:22:02 GMT-0500 (Eastern Standard Time) - Run Time: 2441ms

Cross Tabulation Query Form - Trip - 2016

Row: 2006 GTA zone of origin - gta06_orig
Column: 2006 GTA zone of destination - gta06_dest

Filters:
Start time of trip - start_time In 1500-1759
and
Trip purpose of destination - purp_dest In H
and
Primary travel mode of trip - mode_prime In D,M,P,T,U
and
2006 GTA zone of destination - gta06_dest In 288, 292, 297, 298, 299,300, 301, 309
and
Type of dwelling unit - dwell_type In 2
and
Planning district of origin - pd_orig In 8

undefined
Table:

	288	297	298	300	301	309	Total
299	25	0	0	0	0	0	25
300	147	0	105	9	0	0	261
301	29	0	0	0	0	0	29
306	0	0	0	0	18	0	18
307	42	0	0	0	0	0	42
310	25	0	0	0	0	0	25
317	93	0	0	0	0	0	93
324	0	27	0	0	0	0	27
328	29	0	0	0	0	0	29
335	0	0	0	0	28	0	28
342	0	0	0	0	0	26	26
350	0	0	0	30	0	0	30
							633

The Queensway/Algie

8218-01
Residential Vehicular Site Traffic Distribution (AM Peak Hour)
Outbound
BA Group
2024-12-06

			Traffic Volume Allocation				
Zone	Trips	%	East	West	North	East	TOTAL
			The Queensway	The Queensway	Atomic Avenue (via The Queensway)	Fordhouse Boulevard	
PD 1 of Toronto	347	11%	50%			50%	100%
PD 2 of Toronto	181	6%	60%		5%	35%	100%
PD 3 of Toronto	79	3%	25%	75%			100%
PD 4 of Toronto	70	2%	40%	50%		10%	100%
PD 5 of Toronto	72	2%	30%	50%		20%	100%
PD 6 of Toronto	35	1%	60%			40%	100%
PD 7 of Toronto	201	7%	20%	50%		30%	100%
PD 8 of Toronto							
	299	25	1%	50%	50%		100%
	300	193	6%	100%			100%
	301	69	2%	100%			100%
	307	13	0%	100%			100%
	308	59	2%		100%		100%
	310	20	1%	100%			100%
	316	122	4%	100%			100%
	335	28	1%	100%			100%
	342	42	1%	50%	50%		100%
PD 9 of Toronto	140	5%		100%			100%
PD 10 of Toronto	207	7%		100%			100%
PD 13 of Toronto	29	1%	40%	50%		10%	100%
PD 16 of Toronto	29	1%	20%	80%			100%
Whitby	7	0%	20%	80%			100%
Markham	26	1%	25%	75%			100%
Vaughan	139	5%		100%			100%
Brampton	51	2%		100%			100%
Mississauga	648	21%		100%			100%
Oakville	76	3%	50%	50%			100%
Hamilton	62	2%	100%				100%
St. Catharines	42	1%	80%	20%			100%
Waterloo	27	1%	20%	80%			100%
Total Trips	3039	100%					

Route Split Totals				
East	West	North	East	TOTAL
The Queensway	The Queensway	Atomic Avenue (via The Queensway)	Fordhouse Boulevard	
5.71%	0.00%	0.00%	5.71%	11.4%
3.57%	0.00%	0.30%	2.08%	6.0%
0.65%	1.95%	0.00%	0.00%	2.6%
0.92%	1.15%	0.00%	0.23%	2.3%
0.71%	1.18%	0.00%	0.47%	2.4%
0.69%	0.00%	0.00%	0.46%	1.2%
1.32%	3.31%	0.00%	1.98%	6.6%
0.41%	0.41%	0.00%	0.00%	0.8%
6.35%	0.00%	0.00%	0.00%	6.4%
2.27%	0.00%	0.00%	0.00%	2.3%
0.43%	0.00%	0.00%	0.00%	0.4%
0.00%	0.00%	1.94%	0.00%	1.9%
0.00%	0.66%	0.00%	0.00%	0.7%
4.01%	0.00%	0.00%	0.00%	4.0%
0.00%	0.92%	0.00%	0.00%	0.9%
0.69%	0.69%	0.00%	0.00%	1.4%
0.00%	4.61%	0.00%	0.00%	4.6%
0.00%	6.81%	0.00%	0.00%	6.8%
0.38%	0.48%	0.00%	0.10%	1.0%
0.19%	0.76%	0.00%	0.00%	1.0%
0.05%	0.18%	0.00%	0.00%	0.2%
0.21%	0.64%	0.00%	0.00%	0.9%
0.00%	4.57%	0.00%	0.00%	4.6%
0.00%	1.68%	0.00%	0.00%	1.7%
0.00%	21.32%	0.00%	0.00%	21.3%
1.25%	1.25%	0.00%	0.00%	2.5%
2.04%	0.00%	0.00%	0.00%	2.0%
1.11%	0.28%	0.00%	0.00%	1.4%
0.18%	0.71%	0.00%	0.00%	0.9%
33.2%	53.6%	2.2%	11.0%	100.0%

Assumed Split

35%	55%	0%	10%	100%
-----	-----	----	-----	------

The Queensway/Algie

8218-01

Residential Vehicular Site Traffic Distribution (PM Peak Hour)

Inbound

BA Group

2024-12-06

			Traffic Volume Allocation			
Zone	Trips	%	East	West	North	East
			The Queensway	The Queensway	Atomic Avenue (via The Queensway)	Fordhouse Boulevard
PD 1 of Toronto	327	12%	50%			50%
PD 2 of Toronto	111	4%	60%		5%	35%
PD 3 of Toronto	156	6%	25%	75%		
PD 4 of Toronto	48	2%	40%	50%		10%
PD 5 of Toronto	46	2%	30%	50%		20%
PD 6 of Toronto	43	2%	60%			40%
PD 7 of Toronto	141	5%	20%	50%		30%
PD 8 of Toronto						
	299	25	1%	50%	50%	
	300	261	9%	100%		
	301	29	1%	100%		
	306	18	1%	100%		
	307	42	2%	100%		
	310	25	1%			
	317	93	3%	100%		
	324	27	1%			
	328	29	1%			
	335	28	1%			
	342	26	1%	50%	50%	
	350	30	1%	50%	50%	
PD 9 of Toronto	141	5%		100%		
PD 10 of Toronto	165	6%		100%		
Richmond Hill	16	1%		100%		
Markham	51	2%	25%	75%		
Vaughan	139	5%		100%		
Brampton	77	3%		100%		
Mississauga	617	22%		100%		
Burlington	26	1%		100%		
Waterloo	27	1%	20%	80%		
Bradford-West Gwillimbury	16	1%		100%		
Total Trips	2780	100%				









Route Split Totals				
East	West	North	East	TOTAL
The Queensway	The Queensway	Atomic Avenue (via The Queensway)	Fordhouse Boulevard	
5.88%	0.00%	0.00%	5.88%	11.8%
2.40%	0.00%	0.20%	1.40%	4.0%
1.40%	4.21%	0.00%	0.00%	5.6%
0.69%	0.86%	0.00%	0.17%	1.7%
0.50%	0.83%	0.00%	0.33%	1.7%
0.93%	0.00%	0.00%	0.62%	1.5%
1.01%	2.54%	0.00%	1.52%	5.1%
0.45%	0.45%	0.00%	0.00%	0.9%
9.39%	0.00%	0.00%	0.00%	9.4%
1.04%	0.00%	0.00%	0.00%	1.0%
0.65%	0.00%	0.00%	0.00%	0.6%
1.51%	0.00%	0.00%	0.00%	1.5%
0.00%	0.90%	0.00%	0.00%	0.9%
3.35%	0.00%	0.00%	0.00%	3.3%
0.00%	0.97%	0.00%	0.00%	1.0%
0.00%	1.04%	0.00%	0.00%	1.0%
0.00%	1.01%	0.00%	0.00%	1.0%
0.47%	0.47%	0.00%	0.00%	0.9%
0.54%	0.54%	0.00%	0.00%	1.1%
0.00%	5.07%	0.00%	0.00%	5.1%
0.00%	5.94%	0.00%	0.00%	5.9%
0.00%	0.58%	0.00%	0.00%	0.6%
0.46%	1.38%	0.00%	0.00%	1.8%
0.00%	5.00%	0.00%	0.00%	5.0%
0.00%	2.77%	0.00%	0.00%	2.8%
0.00%	22.19%	0.00%	0.00%	22.2%
0.00%	0.94%	0.00%	0.00%	0.9%
0.19%	0.78%	0.00%	0.00%	1.0%
0.00%	0.58%	0.00%	0.00%	0.6%
30.9%	59.0%	0.2%	9.9%	100.0%

Assumed Split

30%	60%	0%	10%	100%
-----	-----	----	-----	------

Appendix G: Signal Timing Plans (STPs)

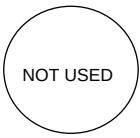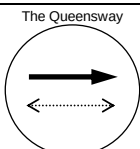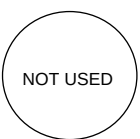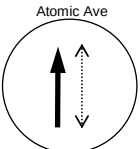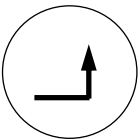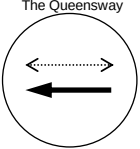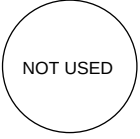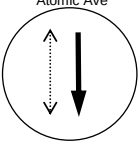

LOCATION: The Queensway & Atomic Ave TCS: 570 MODE/COMMENT: SA2 with PR & LPI PREPARED BY / DATE: Parsons / Marie-Sophie Wint / July 18, 2023 CHECKED BY / DATE: Parsons / Matheos Tsiaras / July 20, 2023 CITY STAFF: Ameneh Dialameh IMPLEMENTATION DATE: September 18, 2023		ATO / DISTRICT / WARD: Area 2 / Etobicoke – York / Ward 3 COMPUTER SYSTEM: TransSuite CONTROLLER/CABINET TYPE: Peek ATC-1000 / TS2T1 CONFLICT FLASH: Red & Red DESIGN WALK SPEED: 1.0 m/s (FDW based on full crossing at 1.2 m/s) CHANNEL/DROP: 6052/7 CONTROLLER FIRMWARE: 3.018.1.2976					N ↑	
NEMA Phase		OFF All Other Times	AM 06:30-09:30 M - F	PM 15:00-19:00 M - F	NGHT 23:00-06:30 Daily	WKND 10:00-19:00 Sat-Sun	Phase Mode (Fixed/Demanded or Callable)	Remarks
	Local Plan	Pattern 1	Pattern 2	Pattern 3	Pattern 4	Pattern 5		
	Split Table	Split 1	Split 2	Split 3	Split 4	Split 5		
1	 NOT USED	WLK FDW MIN MAX1 AMB ALR SPLIT						Pedestrian Minimums: EWWK = 7 sec, EWFD = 13 sec NSWK = 12 sec, NSFD = 23 sec 'NS phase is callable by vehicle or pedestrian actuation. If a vehicle call is received, the minimum NSG is 7 seconds. If ongoing vehicle demand exists on the stopbar loop, the NSG is capable of providing vehicle extensions up to the maximum green split. If a pedestrian call is received, the pedestrian minimums will be served. The NSWK & NSFD are only displayed on the pedestrian signal heads if a pedestrian call is received. Extension time is based on vehicle demand. Unused extension time is given to the EWG.
2	 The Queensway	WLK 7 FDW 13 MIN 20 MAX1 73 AMB 3.8 ALR 2.0 SPLIT					Fixed	Side Street Passage Time = 3 sec Left Turn Passage Time = 2 sec The following grades were used to calculate the amber intervals; West leg = -0.3% East leg = -0.52% South leg = 0.16% North leg = -0.89% NS Leading Pedestrian Interval - NSWK comes up 5 sec before NS vehicle green
3	 NOT USED	WLK FDW MIN MAX1 AMB ALR SPLIT						
4	 Atomic Ave	WLK DLY 5 WLK 12 FDW 23 MIN 7 MAX1 30 AMB 3.4 ALR 3.8 SPLIT					Callable by Stopbar Loop &/or Push Button. Extendable by Stopbar Loop. Split shown includes 5 sec of NS LPI	
5		WLK FDW MIN 6 MAX1 7 AMB 3.7 ALR 3.7 SPLIT					Callable/Extendable by 9m setback loop	
6	 The Queensway	WLK 7 FDW 13 MIN 20 MAX1 59 AMB 3.8 ALR 2.0 SPLIT					Fixed	
7	 NOT USED	WLK FDW MIN MAX1 AMB ALR SPLIT						
8	 Atomic Ave	WLK DLY 5 WLK 12 FDW 23 MIN 7 MAX1 30 AMB 3.4 ALR 3.8 SPLIT					Callable by Stopbar Loop &/or Push Button. Extendable by Stopbar Loop. Split shown includes 5 sec of NS LPI	
CL		122	140	140	110	134		
OF		117	15	112	87	120		

NOTE:

CITY OF TORONTO – TRANSPORTATION SERVICES
TRAFFIC SYSTEMS OPERATIONS – TRAFFIC SIGNALS
703 Don Mills Rd, Fifth Floor, Toronto ON M3C 3N3
Phone: 416-397-5770 Email: signaltimings@toronto.ca

CURRENT SIGNAL TIMING INFORMATION

Location: The Queensway & 60 m East of Algje Ave / IKEA Access
TCS #: 1892
Our Ref: 2024_0261
Staff: Junaid Aleem / Syed Qasim
Preparation Date: November 27, 2024
Controller Type: PEEK ATC-1000 / TS2T1
Mode of Control: SA2 with PR & LPI
Design Walk Speed: 1.0 m/s (FDW based on full crossing @ 1.2 m/s)
N/S FDW Duration: 23 secs
E/W FDW Duration: 17 secs
Issued To: BA Consulting Group Ltd. (Andrew T. Pasco)

Control Level Plan Time of Operation	TYPICAL					SCATS				
	OFF	AM	PM	NGHT	WKND	OFF	AM	PM	NGHT	WKND
	All Other Times, M-F	06:30-09:30, M-F	15:00-19:00, M-F	23:00 - 06:30 Daily	10:00 - 19:00 Sat & Sun	All Other Times, M-F	06:30-09:30, M-F	15:00-19:00, M-F	23:00 - 06:30 Daily	10:00 - 19:00 Sat & Sun
Signal Aspect										
East-West Phase										
*WBLA/WBG/EWWK (South Side Only)	7	7	7	-	8	6 - 32	6 - 32	6 - 32	-	6 - 32
*WBLY/WBG/EWWK (South Side Only)	3.7	3.7	3.7	-	3.7	3.7	3.7	3.7	-	3.7
*WBG/EWWK (South Side Only)	3.6	3.6	3.6	-	3.6	3.6	3.6	3.6	-	3.6
EWG/EWWK	32	32	32	37	31	7 - 33	7 - 33	7 - 33	7 - 46	7 - 33
EWG/EWFDW	17	17	17	17	17	17	17	17	17	17
EWY/EWDW	3.8	3.8	3.8	3.8	3.8	3.8	3.8	3.8	3.8	3.8
ALLR	2.2	2.2	2.2	2.2	2.2	2.2	2.2	2.2	2.2	2.2
North-South Phase										
**NSWK	5	5	5	5	5	5	5	5	5	5
NSG/NSDW or NSG/NSWK	7	7	7	7	7	7 - 33	7 - 33	7 - 33	7 - 46	7 - 33
NSG/NSDW or NSG/NSFDW	23	23	23	23	23	23	23	23	23	23
NSY/NSDW	3.0	3.0	3.0	3.0	3.0	3.0	3.0	3.0	3.0	3.0
ALLR	3.5	3.5	3.5	3.5	3.5	3.5	3.5	3.5	3.5	3.5
Cycle Length/Range	110	110	110	102	110	85 - 110	85 - 110	85 - 118	72 - 110	85 - 128

NOTE

NS phase is callable by vehicle or pedestrian actuation. If a vehicle call is received, the minimum NSG is 7 seconds. If ongoing vehicle demand exists on the stopbar, the NSG is capable of providing vehicle extensions up to the maximum. If a pedestrian call is received, the pedestrian minimums will be served. The NSWK & NSFD are only displayed on the pedestrian signal heads if a pedestrian call is received. Extension time is based on vehicle/ pedestrian demand. Unused extension time is given to the EWG.

**Leading Pedestrian Interval - NSWK comes up 5 sec before vehicle green.


Appendix H: Synchro Worksheets



Queues

1: Ford Access/Atomic Avenue & The Queensway

<Existing> Weekday AM

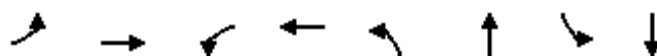

Lane Group	EBL	EBT	WBL	WBT	NBL	NBT	SBL	SBT	Ø9
Lane Configurations									
Traffic Volume (vph)	55	895	20	805	5	0	25	5	
Future Volume (vph)	55	895	20	805	5	0	25	5	
Lane Group Flow (vph)	56	933	20	867	0	15	0	62	
Turn Type	pm+pt	NA	Perm	NA	Perm	NA	Perm	NA	
Protected Phases	5	2		6		4		8	9
Permitted Phases	2		6		4		8		
Detector Phase	5	2	6	6	4	4	8	8	
Switch Phase									
Minimum Initial (s)	6.0	20.0	20.0	20.0	7.0	7.0	7.0	7.0	1.0
Minimum Split (s)	13.4	25.8	25.8	25.8	42.2	42.2	42.2	42.2	5.0
Total Split (s)	14.0	97.0	83.0	83.0	38.0	38.0	38.0	38.0	5.0
Total Split (%)	10.0%	69.3%	59.3%	59.3%	27.1%	27.1%	27.1%	27.1%	4%
Yellow Time (s)	3.7	3.8	3.8	3.8	3.4	3.4	3.4	3.4	2.0
All-Red Time (s)	3.7	2.0	2.0	2.0	3.8	3.8	3.8	3.8	0.0
Lost Time Adjust (s)	-1.0	-1.0	-1.0	-1.0		-1.0		-1.0	
Total Lost Time (s)	6.4	4.8	4.8	4.8		6.2		6.2	
Lead/Lag	Lead		Lag	Lag					
Lead-Lag Optimize?	Yes		Yes	Yes					
Recall Mode	None	C-Min	Min	Min	None	None	None	None	None
v/c Ratio	0.13	0.22	0.05	0.23		0.07		0.50	
Control Delay	3.0	2.1	6.0	5.3		0.7		48.1	
Queue Delay	0.0	0.0	0.0	0.0		0.0		0.0	
Total Delay	3.0	2.1	6.0	5.3		0.7		48.1	
Queue Length 50th (m)	2.2	14.0	1.3	24.5		0.0		8.8	
Queue Length 95th (m)	5.6	22.8	4.5	36.4		0.0		23.9	
Internal Link Dist (m)		106.6		366.8		24.1		138.7	
Turn Bay Length (m)	30.0		30.0						
Base Capacity (vph)	432	4170	410	3720		410		305	
Starvation Cap Reductn	0	0	0	0		0		0	
Spillback Cap Reductn	0	0	0	0		0		0	
Storage Cap Reductn	0	0	0	0		0		0	
Reduced v/c Ratio	0.13	0.22	0.05	0.23		0.04		0.20	

Intersection Summary

Cycle Length: 140

Actuated Cycle Length: 140

Offset: 15 (11%), Referenced to phase 2:EBTL, Start of Green

Natural Cycle: 90

Control Type: Actuated-Coordinated

Splits and Phases: 1: Ford Access/Atomic Avenue & The Queensway



HCM Signalized Intersection Capacity Analysis

1: Ford Access/Atomic Avenue & The Queensway


<Existing> Weekday AM

												
Movement	EBL	EBT	EBR	WBL	WBT	WBR	NBL	NBT	NBR	SBL	SBT	SBR
Lane Configurations												
Traffic Volume (vph)	55	895	20	20	805	45	5	0	10	25	5	30
Future Volume (vph)	55	895	20	20	805	45	5	0	10	25	5	30
Ideal Flow (vphpl)	1900	1900	1900	1900	1900	1900	1900	1900	1900	1900	1900	1900
Lane Width	3.0	3.5	3.5	3.0	3.5	3.5	3.5	3.5	3.5	3.5	3.5	3.5
Total Lost time (s)	6.4	4.8		4.8	4.8			6.2			6.2	
Lane Util. Factor	1.00	0.91		1.00	0.91			1.00			1.00	
Frpb, ped/bikes	1.00	1.00		1.00	1.00			0.99			0.99	
Flpb, ped/bikes	1.00	1.00		1.00	1.00			1.00			1.00	
Frt	1.00	1.00		1.00	0.99			0.91			0.93	
Flt Protected	0.95	1.00		0.95	1.00			0.98			0.98	
Satd. Flow (prot)	1448	4781		1677	4698			1659			1419	
Flt Permitted	0.29	1.00		0.29	1.00			0.88			0.86	
Satd. Flow (perm)	443	4781		519	4698			1485			1242	
Peak-hour factor, PHF	0.98	0.98	0.98	0.98	0.98	0.98	0.98	0.98	0.98	0.98	0.98	0.98
Adj. Flow (vph)	56	913	20	20	821	46	5	0	10	26	5	31
RTOR Reduction (vph)	0	1	0	0	2	0	0	14	0	0	29	0
Lane Group Flow (vph)	56	932	0	20	865	0	0	1	0	0	33	0
Confl. Peds. (#/hr)	15		5	5		15	5		5	5		5
Heavy Vehicles (%)	16%	7%	0%	0%	8%	6%	0%	0%	0%	24%	0%	19%
Bus Blockages (#/hr)	0	0	4	0	0	4	0	0	0	0	0	0
Turn Type	pm+pt	NA		Perm	NA		Perm	NA		Perm	NA	
Protected Phases	5	2			6			4			8	
Permitted Phases	2			6			4			8		
Actuated Green, G (s)	118.7	118.7		105.9	105.9			8.3			8.3	
Effective Green, g (s)	119.7	119.7		106.9	106.9			9.3			9.3	
Actuated g/C Ratio	0.86	0.86		0.76	0.76			0.07			0.07	
Clearance Time (s)	7.4	5.8		5.8	5.8			7.2			7.2	
Vehicle Extension (s)	3.0	3.0		3.0	3.0			3.0			3.0	
Lane Grp Cap (vph)	424	4087		396	3587			98			82	
v/s Ratio Prot	0.01	c0.19			c0.18							
v/s Ratio Perm	0.11			0.04				0.00			c0.03	
v/c Ratio	0.13	0.23		0.05	0.24			0.01			0.40	
Uniform Delay, d1	1.8	1.8		4.1	4.8			61.1			62.7	
Progression Factor	1.00	1.00		1.00	1.00			1.00			1.00	
Incremental Delay, d2	0.1	0.1		0.1	0.0			0.0			3.2	
Delay (s)	2.0	2.0		4.1	4.8			61.1			65.9	
Level of Service	A	A		A	A			E			E	
Approach Delay (s)		2.0			4.8			61.1			65.9	
Approach LOS		A			A			E			E	
Intersection Summary												
HCM 2000 Control Delay			5.7			HCM 2000 Level of Service				A		
HCM 2000 Volume to Capacity ratio			0.26									
Actuated Cycle Length (s)			140.0			Sum of lost time (s)				19.4		
Intersection Capacity Utilization			57.0%			ICU Level of Service				B		
Analysis Period (min)			15									
c Critical Lane Group												

Queues

3: IKEA Access/Private Access & The Queensway

<Existing> Weekday AM

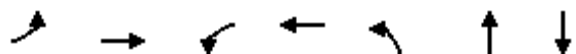

Lane Group	EBL	EBT	WBL	WBT	NBL	NBT	SBT	Ø9
Lane Configurations	↰	↑↑↑	↰	↑↑↑	↰	↑	↑	
Traffic Volume (vph)	5	910	10	855	10	0	0	
Future Volume (vph)	5	910	10	855	10	0	0	
Lane Group Flow (vph)	5	953	10	886	10	10	5	
Turn Type	Perm	NA	pm+pt	NA	Perm	NA	NA	
Protected Phases		2	1	6		4	8	9
Permitted Phases	2		6		4			
Detector Phase	2	2	1	6	4	4	8	
Switch Phase								
Minimum Initial (s)	5.0	5.0	5.0	5.0	5.0	5.0	5.0	1.0
Minimum Split (s)	58.6	58.6	12.3	58.6	36.5	36.5	36.5	5.0
Total Split (s)	55.0	55.0	14.3	69.3	36.5	36.5	36.5	5.0
Total Split (%)	49.6%	49.6%	12.9%	62.5%	32.9%	32.9%	32.9%	5%
Yellow Time (s)	3.8	3.8	3.7	3.8	3.0	3.0	3.0	2.0
All-Red Time (s)	2.2	2.2	3.6	2.2	3.5	3.5	3.5	0.0
Lost Time Adjust (s)	-1.0	-1.0	-1.0	-1.0	-1.0	-1.0	-1.0	
Total Lost Time (s)	5.0	5.0	6.3	5.0	5.5	5.5	5.5	
Lead/Lag	Lag	Lag	Lead					
Lead-Lag Optimize?	Yes	Yes	Yes					
Recall Mode	C-Min	C-Min	Min	Min	None	None	None	None
v/c Ratio	0.01	0.26	0.02	0.20	0.08	0.03	0.02	
Control Delay	4.4	3.9	1.7	1.1	49.3	0.2	0.2	
Queue Delay	0.0	0.0	0.0	0.0	0.0	0.0	0.0	
Total Delay	4.4	3.9	1.7	1.1	49.3	0.2	0.2	
Queue Length 50th (m)	0.2	11.3	0.1	0.0	2.2	0.0	0.0	
Queue Length 95th (m)	1.4	32.0	1.2	14.9	7.8	0.0	0.0	
Internal Link Dist (m)		366.8		167.5		162.8	36.5	
Turn Bay Length (m)	15.0		110.0					
Base Capacity (vph)	430	3736	419	4379	493	610	577	
Starvation Cap Reductn	0	0	0	0	0	0	0	
Spillback Cap Reductn	0	0	0	0	0	0	0	
Storage Cap Reductn	0	0	0	0	0	0	0	
Reduced v/c Ratio	0.01	0.26	0.02	0.20	0.02	0.02	0.01	

Intersection Summary

Cycle Length: 110.8

Actuated Cycle Length: 110.8

Offset: 0 (0%), Referenced to phase 2:EBTL, Start of Green

Natural Cycle: 115

Control Type: Actuated-Coordinated

Splits and Phases: 3: IKEA Access/Private Access & The Queensway



HCM Signalized Intersection Capacity Analysis

3: IKEA Access/Private Access & The Queensway


<Existing> Weekday AM

Movement	EBL	EBT	EBR	WBL	WBT	WBR	NBL	NBT	NBR	SBL	SBT	SBR
Lane Configurations												
Traffic Volume (vph)	5	910	15	10	855	5	10	0	10	0	0	5
Future Volume (vph)	5	910	15	10	855	5	10	0	10	0	0	5
Ideal Flow (vphpl)	1900	1900	1900	1900	1900	1900	1900	1900	1900	1900	1900	1900
Lane Width	3.0	3.5	3.5	3.0	3.5	3.5	3.0	3.5	3.0	3.0	3.5	3.5
Total Lost time (s)	5.0	5.0		6.3	5.0		5.5	5.5			5.5	
Lane Util. Factor	1.00	0.91		1.00	0.91		1.00	1.00			1.00	
Frpb, ped/bikes	1.00	1.00		1.00	1.00		1.00	0.98			0.98	
Flpb, ped/bikes	1.00	1.00		1.00	1.00		0.99	1.00			1.00	
Frt	1.00	1.00		1.00	1.00		1.00	0.85			0.85	
Flt Protected	0.95	1.00		0.95	1.00		0.95	1.00			1.00	
Satd. Flow (prot)	1682	4742		1403	4703		1675	1569			1569	
Flt Permitted	0.31	1.00		0.26	1.00		1.00	1.00			1.00	
Satd. Flow (perm)	547	4742		388	4703		1764	1569			1569	
Peak-hour factor, PHF	0.97	0.97	0.97	0.97	0.97	0.97	0.97	0.97	0.97	0.97	0.97	0.97
Adj. Flow (vph)	5	938	15	10	881	5	10	0	10	0	0	5
RTOR Reduction (vph)	0	1	0	0	0	0	0	10	0	0	5	0
Lane Group Flow (vph)	5	952	0	10	886	0	10	0	0	0	0	0
Confl. Peds. (#/hr)	5		10	10		5	5		5	5		5
Heavy Vehicles (%)	0%	8%	0%	20%	9%	0%	0%	0%	0%	0%	0%	0%
Bus Blockages (#/hr)	0	0	0	0	0	4	0	0	0	0	0	0
Turn Type	Perm	NA		pm+pt	NA		Perm	NA		Perm	NA	
Protected Phases		2		1	6			4			8	
Permitted Phases	2			6			4			8		
Actuated Green, G (s)	82.4	82.4		95.3	95.3		3.0	3.0			3.0	
Effective Green, g (s)	83.4	83.4		96.3	96.3		4.0	4.0			4.0	
Actuated g/C Ratio	0.75	0.75		0.87	0.87		0.04	0.04			0.04	
Clearance Time (s)	6.0	6.0		7.3	6.0		6.5	6.5			6.5	
Vehicle Extension (s)	3.0	3.0		3.0	3.0		3.0	3.0			3.0	
Lane Grp Cap (vph)	411	3569		397	4087		63	56			56	
v/s Ratio Prot		c0.20		0.00	c0.19			0.00			0.00	
v/s Ratio Perm	0.01			0.02			c0.01					
v/c Ratio	0.01	0.27		0.03	0.22		0.16	0.01			0.00	
Uniform Delay, d1	3.4	4.2		1.2	1.2		51.8	51.5			51.5	
Progression Factor	1.00	1.00		1.00	1.00		1.00	1.00			1.00	
Incremental Delay, d2	0.1	0.2		0.0	0.0		1.2	0.0			0.0	
Delay (s)	3.5	4.4		1.3	1.2		53.0	51.5			51.5	
Level of Service	A	A		A	A		D	D			D	
Approach Delay (s)		4.4			1.2			52.2			51.5	
Approach LOS		A			A			D			D	
Intersection Summary												
HCM 2000 Control Delay			3.5			HCM 2000 Level of Service			A			
HCM 2000 Volume to Capacity ratio			0.27									
Actuated Cycle Length (s)			110.8			Sum of lost time (s)			18.8			
Intersection Capacity Utilization			62.5%			ICU Level of Service			B			
Analysis Period (min)			15									
c Critical Lane Group												

Queues

1: Ford Access/Atomic Avenue & The Queensway

<Existing> Weekday PM

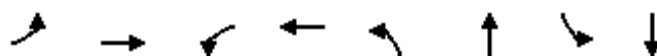

Lane Group	EBL	EBT	WBL	WBT	NBL	NBT	SBL	SBT	Ø9
Lane Configurations	↰	↑↑↑	↰	↑↑↑		↕		↕	
Traffic Volume (vph)	50	1135	5	1025	30	5	60	5	
Future Volume (vph)	50	1135	5	1025	30	5	60	5	
Lane Group Flow (vph)	52	1192	5	1136	0	57	0	136	
Turn Type	pm+pt	NA	Perm	NA	Perm	NA	Perm	NA	
Protected Phases	5	2		6		4		8	9
Permitted Phases	2		6		4		8		
Detector Phase	5	2	6	6	4	4	8	8	
Switch Phase									
Minimum Initial (s)	6.0	20.0	20.0	20.0	7.0	7.0	7.0	7.0	1.0
Minimum Split (s)	13.4	25.8	25.8	25.8	42.2	42.2	42.2	42.2	5.0
Total Split (s)	14.0	97.0	83.0	83.0	38.0	38.0	38.0	38.0	5.0
Total Split (%)	10.0%	69.3%	59.3%	59.3%	27.1%	27.1%	27.1%	27.1%	4%
Yellow Time (s)	3.7	3.8	3.8	3.8	3.4	3.4	3.4	3.4	2.0
All-Red Time (s)	3.7	2.0	2.0	2.0	3.8	3.8	3.8	3.8	0.0
Lost Time Adjust (s)	-1.0	-1.0	-1.0	-1.0		-1.0		-1.0	
Total Lost Time (s)	6.4	4.8	4.8	4.8		6.2		6.2	
Lead/Lag	Lead		Lag	Lag					
Lead-Lag Optimize?	Yes		Yes	Yes					
Recall Mode	None	C-Min	Min	Min	None	None	None	None	None
v/c Ratio	0.18	0.31	0.02	0.32		0.30		0.61	
Control Delay	7.0	5.3	11.8	10.1		38.7		52.3	
Queue Delay	0.0	0.0	0.0	0.0		0.0		0.0	
Total Delay	7.0	5.3	11.8	10.1		38.7		52.3	
Queue Length 50th (m)	2.8	27.9	0.4	42.4		10.2		29.2	
Queue Length 95th (m)	10.3	60.5	3.0	79.7		20.9		44.7	
Internal Link Dist (m)		106.6		366.8		24.1		138.7	
Turn Bay Length (m)	30.0		30.0						
Base Capacity (vph)	286	3902	276	3520		310		357	
Starvation Cap Reductn	0	0	0	0		0		0	
Spillback Cap Reductn	0	0	0	0		0		0	
Storage Cap Reductn	0	0	0	0		0		0	
Reduced v/c Ratio	0.18	0.31	0.02	0.32		0.18		0.38	

Intersection Summary

Cycle Length: 140

Actuated Cycle Length: 140

Offset: 112 (80%), Referenced to phase 2:EBTL, Start of Green

Natural Cycle: 90

Control Type: Actuated-Coordinated

Splits and Phases: 1: Ford Access/Atomic Avenue & The Queensway



HCM Signalized Intersection Capacity Analysis

1: Ford Access/Atomic Avenue & The Queensway

<Existing> Weekday PM

												
Movement	EBL	EBT	EBR	WBL	WBT	WBR	NBL	NBT	NBR	SBL	SBT	SBR
Lane Configurations												
Traffic Volume (vph)	50	1135	10	5	1025	65	30	5	20	60	5	65
Future Volume (vph)	50	1135	10	5	1025	65	30	5	20	60	5	65
Ideal Flow (vphpl)	1900	1900	1900	1900	1900	1900	1900	1900	1900	1900	1900	1900
Lane Width	3.0	3.5	3.5	3.0	3.5	3.5	3.5	3.5	3.5	3.5	3.5	3.5
Total Lost time (s)	6.4	4.8		4.8	4.8			6.2			6.2	
Lane Util. Factor	1.00	0.91		1.00	0.91			1.00			1.00	
Frpb, ped/bikes	1.00	1.00		1.00	1.00			0.99			0.99	
Flpb, ped/bikes	1.00	1.00		0.99	1.00			1.00			0.99	
Frt	1.00	1.00		1.00	0.99			0.95			0.93	
Flt Protected	0.95	1.00		0.95	1.00			0.97			0.98	
Satd. Flow (prot)	1347	4972		1668	5002			1715			1652	
Flt Permitted	0.20	1.00		0.22	1.00			0.72			0.84	
Satd. Flow (perm)	289	4972		394	5002			1271			1428	
Peak-hour factor, PHF	0.96	0.96	0.96	0.96	0.96	0.96	0.96	0.96	0.96	0.96	0.96	0.96
Adj. Flow (vph)	52	1182	10	5	1068	68	31	5	21	62	5	68
RTOR Reduction (vph)	0	0	0	0	3	0	0	16	0	0	28	0
Lane Group Flow (vph)	52	1192	0	5	1133	0	0	41	0	0	108	0
Confl. Peds. (#/hr)	10		15	15		10	5		15	15		5
Heavy Vehicles (%)	25%	3%	0%	0%	1%	6%	0%	0%	0%	2%	0%	2%
Bus Blockages (#/hr)	0	0	4	0	0	4	0	0	0	0	0	0
Turn Type	pm+pt	NA		Perm	NA		Perm	NA		Perm	NA	
Protected Phases	5	2			6			4			8	
Permitted Phases	2			6			4			8		
Actuated Green, G (s)	108.8	108.8		95.5	95.5			18.2			18.2	
Effective Green, g (s)	109.8	109.8		96.5	96.5			19.2			19.2	
Actuated g/C Ratio	0.78	0.78		0.69	0.69			0.14			0.14	
Clearance Time (s)	7.4	5.8		5.8	5.8			7.2			7.2	
Vehicle Extension (s)	3.0	3.0		3.0	3.0			3.0			3.0	
Lane Grp Cap (vph)	278	3899		271	3447			174			195	
v/s Ratio Prot	0.01	c0.24			c0.23							
v/s Ratio Perm	0.14			0.01				0.03			c0.08	
v/c Ratio	0.19	0.31		0.02	0.33			0.23			0.55	
Uniform Delay, d1	4.3	4.3		6.8	8.7			53.8			56.4	
Progression Factor	1.00	1.00		1.00	1.00			1.00			1.00	
Incremental Delay, d2	0.3	0.2		0.0	0.1			0.7			3.3	
Delay (s)	4.6	4.5		6.9	8.8			54.5			59.7	
Level of Service	A	A		A	A			D			E	
Approach Delay (s)		4.5			8.8			54.5			59.7	
Approach LOS		A			A			D			E	
Intersection Summary												
HCM 2000 Control Delay			10.4			HCM 2000 Level of Service				B		
HCM 2000 Volume to Capacity ratio			0.38									
Actuated Cycle Length (s)			140.0			Sum of lost time (s)				19.4		
Intersection Capacity Utilization			65.7%			ICU Level of Service				C		
Analysis Period (min)			15									
c Critical Lane Group												

Queues

3: IKEA Access/Private Access & The Queensway

<Existing> Weekday PM



Lane Group	EBT	WBL	WBT	NBL	NBT	SBL	SBT	Ø9
Lane Configurations	↑↑↑	↵	↑↑↑	↵	↑	↵	↑	
Traffic Volume (vph)	1145	55	1010	70	0	10	0	
Future Volume (vph)	1145	55	1010	70	0	10	0	
Lane Group Flow (vph)	1279	58	1068	74	58	11	16	
Turn Type	NA	pm+pt	NA	Perm	NA	Perm	NA	
Protected Phases	2	1	6		4		8	9
Permitted Phases		6		4		8		
Detector Phase	2	1	6	4	4	8	8	
Switch Phase								
Minimum Initial (s)	5.0	5.0	5.0	5.0	5.0	5.0	5.0	1.0
Minimum Split (s)	58.6	12.3	58.6	36.5	36.5	36.5	36.5	5.0
Total Split (s)	55.0	14.3	69.3	36.5	36.5	36.5	36.5	5.0
Total Split (%)	49.6%	12.9%	62.5%	32.9%	32.9%	32.9%	32.9%	5%
Yellow Time (s)	3.8	3.7	3.8	3.0	3.0	3.0	3.0	2.0
All-Red Time (s)	2.2	3.6	2.2	3.5	3.5	3.5	3.5	0.0
Lost Time Adjust (s)	-1.0	-1.0	-1.0	-1.0	-1.0	-1.0	-1.0	
Total Lost Time (s)	5.0	6.3	5.0	5.5	5.5	5.5	5.5	
Lead/Lag	Lag	Lead						
Lead-Lag Optimize?	Yes	Yes						
Recall Mode	C-Min	None	Min	None	None	None	None	None
v/c Ratio	0.37	0.18	0.27	0.41	0.15	0.07	0.05	
Control Delay	10.4	6.4	4.6	47.6	0.8	36.8	0.3	
Queue Delay	0.0	0.0	0.0	0.0	0.0	0.0	0.0	
Total Delay	10.4	6.4	4.6	47.6	0.8	36.8	0.3	
Queue Length 50th (m)	42.7	2.5	18.9	16.1	0.0	2.3	0.0	
Queue Length 95th (m)	85.4	10.2	47.5	25.7	0.0	6.4	0.0	
Internal Link Dist (m)	366.8		167.5		162.8		36.5	
Turn Bay Length (m)		110.0				20.0		
Base Capacity (vph)	3447	336	3981	368	578	347	542	
Starvation Cap Reductn	0	0	0	0	0	0	0	
Spillback Cap Reductn	0	0	0	0	0	0	0	
Storage Cap Reductn	0	0	0	0	0	0	0	
Reduced v/c Ratio	0.37	0.17	0.27	0.20	0.10	0.03	0.03	

Intersection Summary

Cycle Length: 110.8

Actuated Cycle Length: 110.8

Offset: 0 (0%), Referenced to phase 2:EBTL, Start of Green

Natural Cycle: 115

Control Type: Actuated-Coordinated

Splits and Phases: 3: IKEA Access/Private Access & The Queensway



HCM Signalized Intersection Capacity Analysis

3: IKEA Access/Private Access & The Queensway


<Existing> Weekday PM

												
Movement	EBL	EBT	EBR	WBL	WBT	WBR	NBL	NBT	NBR	SBL	SBT	SBR
Lane Configurations		  			  							
Traffic Volume (vph)	0	1145	70	55	1010	5	70	0	55	10	0	15
Future Volume (vph)	0	1145	70	55	1010	5	70	0	55	10	0	15
Ideal Flow (vphpl)	1900	1900	1900	1900	1900	1900	1900	1900	1900	1900	1900	1900
Lane Width	3.0	3.5	3.5	3.0	3.5	3.5	3.0	3.5	3.0	3.0	3.5	3.5
Total Lost time (s)		5.0		6.3	5.0		5.5	5.5		5.5	5.5	
Lane Util. Factor		0.91		1.00	0.91		1.00	1.00		1.00	1.00	
Frpb, ped/bikes		1.00		1.00	1.00		1.00	0.96		1.00	0.98	
Flpb, ped/bikes		1.00		1.00	1.00		0.99	1.00		0.97	1.00	
Frt		0.99		1.00	1.00		1.00	0.85		1.00	0.85	
Flt Protected		1.00		0.95	1.00		0.95	1.00		0.95	1.00	
Satd. Flow (prot)		4939		1684	4977		1676	1535		1642	1569	
Flt Permitted		1.00		0.17	1.00		0.75	1.00		0.72	1.00	
Satd. Flow (perm)		4939		298	4977		1318	1535		1243	1569	
Peak-hour factor, PHF	0.95	0.95	0.95	0.95	0.95	0.95	0.95	0.95	0.95	0.95	0.95	0.95
Adj. Flow (vph)	0	1205	74	58	1063	5	74	0	58	11	0	16
RTOR Reduction (vph)	0	4	0	0	0	0	0	51	0	0	14	0
Lane Group Flow (vph)	0	1275	0	58	1068	0	74	7	0	11	2	0
Confl. Peds. (#/hr)	5		15	15		5	5		25	25		5
Heavy Vehicles (%)	0%	3%	0%	0%	3%	0%	0%	0%	0%	0%	0%	0%
Bus Blockages (#/hr)	0	0	0	0	0	5	0	0	0	0	0	0
Turn Type	Perm	NA		pm+pt	NA		Perm	NA		Perm	NA	
Protected Phases		2		1	6			4			8	
Permitted Phases	2			6			4			8		
Actuated Green, G (s)		72.6		85.4	85.4		12.9	12.9		12.9	12.9	
Effective Green, g (s)		73.6		86.4	86.4		13.9	13.9		13.9	13.9	
Actuated g/C Ratio		0.66		0.78	0.78		0.13	0.13		0.13	0.13	
Clearance Time (s)		6.0		7.3	6.0		6.5	6.5		6.5	6.5	
Vehicle Extension (s)		3.0		3.0	3.0		3.0	3.0		3.0	3.0	
Lane Grp Cap (vph)		3280		313	3880		165	192		155	196	
v/s Ratio Prot		c0.26		0.01	c0.21			0.00			0.00	
v/s Ratio Perm				0.13			c0.06			0.01		
v/c Ratio		0.39		0.19	0.28		0.45	0.04		0.07	0.01	
Uniform Delay, d1		8.4		3.9	3.4		44.9	42.6		42.8	42.4	
Progression Factor		1.00		1.00	1.00		1.00	1.00		1.00	1.00	
Incremental Delay, d2		0.3		0.3	0.0		1.9	0.1		0.2	0.0	
Delay (s)		8.8		4.2	3.5		46.8	42.7		42.9	42.4	
Level of Service		A		A	A		D	D		D	D	
Approach Delay (s)		8.8			3.5			45.0			42.7	
Approach LOS		A			A			D			D	
Intersection Summary												
HCM 2000 Control Delay			8.7			HCM 2000 Level of Service			A			
HCM 2000 Volume to Capacity ratio			0.41									
Actuated Cycle Length (s)			110.8			Sum of lost time (s)			18.8			
Intersection Capacity Utilization			73.2%			ICU Level of Service			D			
Analysis Period (min)			15									
c Critical Lane Group												

Queues

1: Ford Access/Atomic Avenue & The Queensway

<Future Background> Weekday AM

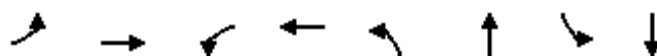

Lane Group	EBL	EBT	WBL	WBT	NBL	NBT	SBL	SBT	Ø9
Lane Configurations	↰	↱↱	↰	↱↱		↱		↱	
Traffic Volume (vph)	80	930	20	875	5	0	30	5	
Future Volume (vph)	80	930	20	875	5	0	30	5	
Lane Group Flow (vph)	82	969	20	949	0	15	0	67	
Turn Type	pm+pt	NA	Perm	NA	Perm	NA	Perm	NA	
Protected Phases	5	2		6		4		8	9
Permitted Phases	2		6		4		8		
Detector Phase	5	2	6	6	4	4	8	8	
Switch Phase									
Minimum Initial (s)	6.0	20.0	20.0	20.0	7.0	7.0	7.0	7.0	1.0
Minimum Split (s)	13.4	25.8	25.8	25.8	42.2	42.2	42.2	42.2	5.0
Total Split (s)	14.0	97.0	83.0	83.0	38.0	38.0	38.0	38.0	5.0
Total Split (%)	10.0%	69.3%	59.3%	59.3%	27.1%	27.1%	27.1%	27.1%	4%
Yellow Time (s)	3.7	3.8	3.8	3.8	3.4	3.4	3.4	3.4	2.0
All-Red Time (s)	3.7	2.0	2.0	2.0	3.8	3.8	3.8	3.8	0.0
Lost Time Adjust (s)	-1.0	-1.0	-1.0	-1.0		-1.0		-1.0	
Total Lost Time (s)	6.4	4.8	4.8	4.8		6.2		6.2	
Lead/Lag	Lead		Lag	Lag					
Lead-Lag Optimize?	Yes		Yes	Yes					
Recall Mode	None	C-Min	C-Min	C-Min	None	None	None	None	None
v/c Ratio	0.21	0.23	0.05	0.27		0.07		0.53	
Control Delay	3.6	2.3	6.5	6.0		0.7		52.1	
Queue Delay	0.0	0.0	0.0	0.0		0.0		0.0	
Total Delay	3.6	2.3	6.5	6.0		0.7		52.1	
Queue Length 50th (m)	3.3	15.4	1.4	28.5		0.0		10.8	
Queue Length 95th (m)	8.1	25.1	4.8	42.6		0.0		26.5	
Internal Link Dist (m)		106.6		203.0		24.1		138.7	
Turn Bay Length (m)	30.0		30.0						
Base Capacity (vph)	400	4150	378	3557		411		301	
Starvation Cap Reductn	0	0	0	0		0		0	
Spillback Cap Reductn	0	0	0	0		0		0	
Storage Cap Reductn	0	0	0	0		0		0	
Reduced v/c Ratio	0.20	0.23	0.05	0.27		0.04		0.22	

Intersection Summary

Cycle Length: 140

Actuated Cycle Length: 140

Offset: 15 (11%), Referenced to phase 2:EBTL and 6:WBTL, Start of Green

Natural Cycle: 90

Control Type: Actuated-Coordinated

Splits and Phases: 1: Ford Access/Atomic Avenue & The Queensway



HCM Signalized Intersection Capacity Analysis

1: Ford Access/Atomic Avenue & The Queensway


<Future Background> Weekday AM

												
Movement	EBL	EBT	EBR	WBL	WBT	WBR	NBL	NBT	NBR	SBL	SBT	SBR
Lane Configurations		  			  			 			 	
Traffic Volume (vph)	80	930	20	20	875	55	5	0	10	30	5	30
Future Volume (vph)	80	930	20	20	875	55	5	0	10	30	5	30
Ideal Flow (vphpl)	1900	1900	1900	1900	1900	1900	1900	1900	1900	1900	1900	1900
Lane Width	3.0	3.5	3.5	3.0	3.5	3.5	3.5	3.5	3.5	3.5	3.5	3.5
Total Lost time (s)	6.4	4.8		4.8	4.8			6.2			6.2	
Lane Util. Factor	1.00	0.91		1.00	0.91			1.00			1.00	
Frpb, ped/bikes	1.00	1.00		1.00	1.00			0.99			0.99	
Flpb, ped/bikes	1.00	1.00		1.00	1.00			1.00			1.00	
Frt	1.00	1.00		1.00	0.99			0.91			0.94	
Flt Protected	0.95	1.00		0.95	1.00			0.98			0.98	
Satd. Flow (prot)	1449	4782		1677	4693			1659			1420	
Flt Permitted	0.26	1.00		0.28	1.00			0.88			0.84	
Satd. Flow (perm)	401	4782		500	4693			1487			1227	
Peak-hour factor, PHF	0.98	0.98	0.98	0.98	0.98	0.98	0.98	0.98	0.98	0.98	0.98	0.98
Adj. Flow (vph)	82	949	20	20	893	56	5	0	10	31	5	31
RTOR Reduction (vph)	0	1	0	0	3	0	0	14	0	0	27	0
Lane Group Flow (vph)	82	968	0	20	946	0	0	1	0	0	40	0
Confl. Peds. (#/hr)	15		5	5		15	5		5	5		5
Heavy Vehicles (%)	16%	7%	0%	0%	8%	6%	0%	0%	0%	24%	0%	19%
Bus Blockages (#/hr)	0	0	4	0	0	4	0	0	0	0	0	0
Turn Type	pm+pt	NA		Perm	NA		Perm	NA		Perm	NA	
Protected Phases	5	2			6			4			8	
Permitted Phases	2			6			4			8		
Actuated Green, G (s)	118.1	118.1		103.7	103.7			8.9			8.9	
Effective Green, g (s)	119.1	119.1		104.7	104.7			9.9			9.9	
Actuated g/C Ratio	0.85	0.85		0.75	0.75			0.07			0.07	
Clearance Time (s)	7.4	5.8		5.8	5.8			7.2			7.2	
Vehicle Extension (s)	3.0	3.0		3.0	3.0			3.0			3.0	
Lane Grp Cap (vph)	401	4068		373	3509			105			86	
v/s Ratio Prot	0.01	c0.20			c0.20							
v/s Ratio Perm	0.16			0.04				0.00			c0.03	
v/c Ratio	0.20	0.24		0.05	0.27			0.01			0.47	
Uniform Delay, d1	2.1	2.0		4.6	5.6			60.5			62.5	
Progression Factor	1.00	1.00		1.00	1.00			1.00			1.00	
Incremental Delay, d2	0.3	0.1		0.3	0.2			0.0			3.9	
Delay (s)	2.4	2.1		4.9	5.8			60.5			66.5	
Level of Service	A	A		A	A			E			E	
Approach Delay (s)		2.1			5.7			60.5			66.5	
Approach LOS		A			A			E			E	
Intersection Summary												
HCM 2000 Control Delay			6.3			HCM 2000 Level of Service				A		
HCM 2000 Volume to Capacity ratio			0.30									
Actuated Cycle Length (s)			140.0			Sum of lost time (s)				19.4		
Intersection Capacity Utilization			57.8%			ICU Level of Service				B		
Analysis Period (min)			15									
c Critical Lane Group												

Queues

3: IKEA Access/Private Access & The Queensway

<Future Background> Weekday AM

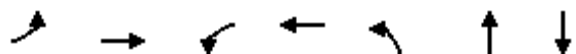

Lane Group	EBL	EBT	WBL	WBT	NBL	NBT	SBT	Ø9
Lane Configurations	↰	↑↑↑	↰	↑↑↑	↰	↑	↑	
Traffic Volume (vph)	5	950	10	935	10	0	0	
Future Volume (vph)	5	950	10	935	10	0	0	
Lane Group Flow (vph)	5	994	10	969	10	10	5	
Turn Type	Perm	NA	pm+pt	NA	Perm	NA	NA	
Protected Phases		2	1	6		4	8	9
Permitted Phases	2		6		4			
Detector Phase	2	2	1	6	4	4	8	
Switch Phase								
Minimum Initial (s)	5.0	5.0	5.0	5.0	5.0	5.0	5.0	1.0
Minimum Split (s)	58.6	58.6	12.3	58.6	36.5	36.5	36.5	5.0
Total Split (s)	55.0	55.0	14.3	69.3	36.5	36.5	36.5	5.0
Total Split (%)	49.6%	49.6%	12.9%	62.5%	32.9%	32.9%	32.9%	5%
Yellow Time (s)	3.8	3.8	3.7	3.8	3.0	3.0	3.0	2.0
All-Red Time (s)	2.2	2.2	3.6	2.2	3.5	3.5	3.5	0.0
Lost Time Adjust (s)	-1.0	-1.0	-1.0	-1.0	-1.0	-1.0	-1.0	
Total Lost Time (s)	5.0	5.0	6.3	5.0	5.5	5.5	5.5	
Lead/Lag	Lag	Lag	Lead					
Lead-Lag Optimize?	Yes	Yes	Yes					
Recall Mode	C-Min	C-Min	Min	Min	None	None	None	None
v/c Ratio	0.01	0.27	0.03	0.22	0.08	0.03	0.02	
Control Delay	4.6	4.0	1.8	1.1	49.3	0.2	0.2	
Queue Delay	0.0	0.0	0.0	0.0	0.0	0.0	0.0	
Total Delay	4.6	4.0	1.8	1.1	49.3	0.2	0.2	
Queue Length 50th (m)	0.2	12.0	0.1	0.0	2.2	0.0	0.0	
Queue Length 95th (m)	1.4	33.6	1.2	16.5	7.8	0.0	0.0	
Internal Link Dist (m)		139.8		167.5		162.8	36.5	
Turn Bay Length (m)	15.0		110.0					
Base Capacity (vph)	394	3736	404	4379	493	606	559	
Starvation Cap Reductn	0	0	0	0	0	0	0	
Spillback Cap Reductn	0	0	0	0	0	0	0	
Storage Cap Reductn	0	0	0	0	0	0	0	
Reduced v/c Ratio	0.01	0.27	0.02	0.22	0.02	0.02	0.01	

Intersection Summary

Cycle Length: 110.8


Actuated Cycle Length: 110.8

Offset: 0 (0%), Referenced to phase 2:EBTL, Start of Green

Natural Cycle: 115

Control Type: Actuated-Coordinated

Splits and Phases: 3: IKEA Access/Private Access & The Queensway

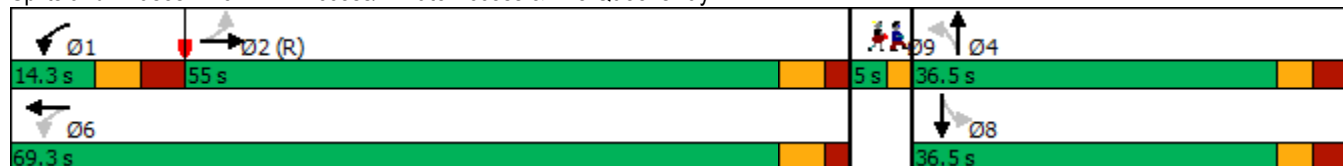

HCM Signalized Intersection Capacity Analysis

3: IKEA Access/Private Access & The Queensway


<Future Background> Weekday AM

												
Movement	EBL	EBT	EBR	WBL	WBT	WBR	NBL	NBT	NBR	SBL	SBT	SBR
Lane Configurations												
Traffic Volume (vph)	5	950	15	10	935	5	10	0	10	0	0	5
Future Volume (vph)	5	950	15	10	935	5	10	0	10	0	0	5
Ideal Flow (vphpl)	1900	1900	1900	1900	1900	1900	1900	1900	1900	1900	1900	1900
Lane Width	3.0	3.5	3.5	3.0	3.5	3.5	3.0	3.5	3.0	3.0	3.5	3.5
Total Lost time (s)	5.0	5.0		6.3	5.0		5.5	5.5			5.5	
Lane Util. Factor	1.00	0.91		1.00	0.91		1.00	1.00			1.00	
Frpb, ped/bikes	1.00	1.00		1.00	1.00		1.00	0.98			0.98	
Flpb, ped/bikes	1.00	1.00		1.00	1.00		0.99	1.00			1.00	
Frt	1.00	1.00		1.00	1.00		1.00	0.85			0.85	
Flt Protected	0.95	1.00		0.95	1.00		0.95	1.00			1.00	
Satd. Flow (prot)	1682	4743		1403	4704		1675	1569			1569	
Flt Permitted	0.28	1.00		0.25	1.00		1.00	1.00			1.00	
Satd. Flow (perm)	502	4743		370	4704		1764	1569			1569	
Peak-hour factor, PHF	0.97	0.97	0.97	0.97	0.97	0.97	0.97	0.97	0.97	0.97	0.97	0.97
Adj. Flow (vph)	5	979	15	10	964	5	10	0	10	0	0	5
RTOR Reduction (vph)	0	1	0	0	0	0	0	10	0	0	5	0
Lane Group Flow (vph)	5	993	0	10	969	0	10	0	0	0	0	0
Confl. Peds. (#/hr)	5		10	10		5	5		5	5		5
Heavy Vehicles (%)	0%	8%	0%	20%	9%	0%	0%	0%	0%	0%	0%	0%
Bus Blockages (#/hr)	0	0	0	0	0	4	0	0	0	0	0	0
Turn Type	Perm	NA		pm+pt	NA		Perm	NA		Perm	NA	
Protected Phases		2		1	6			4			8	
Permitted Phases	2			6			4			8		
Actuated Green, G (s)	82.4	82.4		95.3	95.3		3.0	3.0			3.0	
Effective Green, g (s)	83.4	83.4		96.3	96.3		4.0	4.0			4.0	
Actuated g/C Ratio	0.75	0.75		0.87	0.87		0.04	0.04			0.04	
Clearance Time (s)	6.0	6.0		7.3	6.0		6.5	6.5			6.5	
Vehicle Extension (s)	3.0	3.0		3.0	3.0		3.0	3.0			3.0	
Lane Grp Cap (vph)	377	3570		383	4088		63	56			56	
v/s Ratio Prot		c0.21		0.00	c0.21			0.00			0.00	
v/s Ratio Perm	0.01			0.02			c0.01					
v/c Ratio	0.01	0.28		0.03	0.24		0.16	0.01			0.00	
Uniform Delay, d1	3.4	4.3		1.3	1.2		51.8	51.5			51.5	
Progression Factor	1.00	1.00		1.00	1.00		1.00	1.00			1.00	
Incremental Delay, d2	0.1	0.2		0.0	0.0		1.2	0.0			0.0	
Delay (s)	3.5	4.5		1.3	1.2		53.0	51.5			51.5	
Level of Service	A	A		A	A		D	D			D	
Approach Delay (s)		4.5			1.2			52.2			51.5	
Approach LOS		A			A			D			D	
Intersection Summary												
HCM 2000 Control Delay			3.5			HCM 2000 Level of Service			A			
HCM 2000 Volume to Capacity ratio			0.29									
Actuated Cycle Length (s)			110.8			Sum of lost time (s)			18.8			
Intersection Capacity Utilization			62.5%			ICU Level of Service			B			
Analysis Period (min)			15									
c Critical Lane Group												

Queues

1: Ford Access/Atomic Avenue & The Queensway

<Future Background> Weekday PM

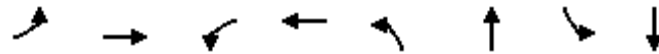

Lane Group	EBL	EBT	WBL	WBT	NBL	NBT	SBL	SBT	Ø9
Lane Configurations	↰	↱↱	↰	↱↱		↱		↱	
Traffic Volume (vph)	75	1195	5	1065	30	5	70	5	
Future Volume (vph)	75	1195	5	1065	30	5	70	5	
Lane Group Flow (vph)	78	1255	5	1182	0	57	0	156	
Turn Type	pm+pt	NA	Perm	NA	Perm	NA	Perm	NA	
Protected Phases	5	2		6		4		8	9
Permitted Phases	2		6		4		8		
Detector Phase	5	2	6	6	4	4	8	8	
Switch Phase									
Minimum Initial (s)	6.0	20.0	20.0	20.0	7.0	7.0	7.0	7.0	1.0
Minimum Split (s)	13.4	25.8	25.8	25.8	42.2	42.2	42.2	42.2	5.0
Total Split (s)	14.0	97.0	83.0	83.0	38.0	38.0	38.0	38.0	5.0
Total Split (%)	10.0%	69.3%	59.3%	59.3%	27.1%	27.1%	27.1%	27.1%	4%
Yellow Time (s)	3.7	3.8	3.8	3.8	3.4	3.4	3.4	3.4	2.0
All-Red Time (s)	3.7	2.0	2.0	2.0	3.8	3.8	3.8	3.8	0.0
Lost Time Adjust (s)	-1.0	-1.0	-1.0	-1.0		-1.0		-1.0	
Total Lost Time (s)	6.4	4.8	4.8	4.8		6.2		6.2	
Lead/Lag	Lead		Lag	Lag					
Lead-Lag Optimize?	Yes		Yes	Yes					
Recall Mode	None	C-Min	C-Min	C-Min	None	None	None	None	None
v/c Ratio	0.28	0.32	0.02	0.35		0.31		0.71	
Control Delay	7.2	4.9	10.2	10.3		40.9		62.0	
Queue Delay	0.0	0.0	0.0	0.0		0.0		0.0	
Total Delay	7.2	4.9	10.2	10.3		40.9		62.0	
Queue Length 50th (m)	4.7	32.4	0.4	48.0		10.0		34.9	
Queue Length 95th (m)	11.3	50.3	2.6	71.1		23.0		56.7	
Internal Link Dist (m)		106.6		203.0		24.1		138.7	
Turn Bay Length (m)	30.0		30.0						
Base Capacity (vph)	278	3914	250	3403		293		349	
Starvation Cap Reductn	0	0	0	0		0		0	
Spillback Cap Reductn	0	0	0	0		0		0	
Storage Cap Reductn	0	0	0	0		0		0	
Reduced v/c Ratio	0.28	0.32	0.02	0.35		0.19		0.45	

Intersection Summary

Cycle Length: 140


Actuated Cycle Length: 140

Offset: 112 (80%), Referenced to phase 2:EBTL and 6:WBTL, Start of Green

Natural Cycle: 90

Control Type: Actuated-Coordinated

Splits and Phases: 1: Ford Access/Atomic Avenue & The Queensway

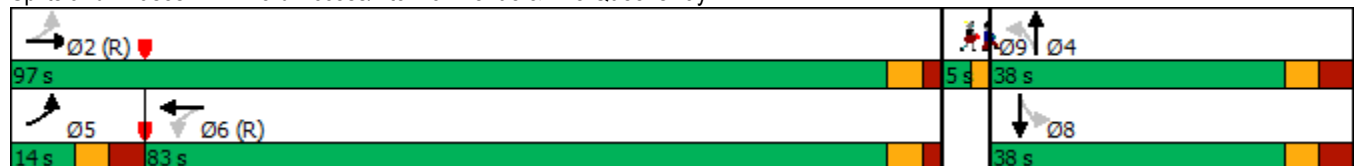

HCM Signalized Intersection Capacity Analysis

1: Ford Access/Atomic Avenue & The Queensway

<Future Background> Weekday PM

												
Movement	EBL	EBT	EBR	WBL	WBT	WBR	NBL	NBT	NBR	SBL	SBT	SBR
Lane Configurations		  			  			 			 	
Traffic Volume (vph)	75	1195	10	5	1065	70	30	5	20	70	5	75
Future Volume (vph)	75	1195	10	5	1065	70	30	5	20	70	5	75
Ideal Flow (vphpl)	1900	1900	1900	1900	1900	1900	1900	1900	1900	1900	1900	1900
Lane Width	3.0	3.5	3.5	3.0	3.5	3.5	3.5	3.5	3.5	3.5	3.5	3.5
Total Lost time (s)	6.4	4.8		4.8	4.8			6.2			6.2	
Lane Util. Factor	1.00	0.91		1.00	0.91			1.00			1.00	
Frpb, ped/bikes	1.00	1.00		1.00	1.00			0.99			0.99	
Flpb, ped/bikes	1.00	1.00		0.99	1.00			1.00			0.99	
Frt	1.00	1.00		1.00	0.99			0.95			0.93	
Flt Protected	0.95	1.00		0.95	1.00			0.97			0.98	
Satd. Flow (prot)	1347	4972		1669	4999			1715			1652	
Flt Permitted	0.19	1.00		0.21	1.00			0.70			0.84	
Satd. Flow (perm)	272	4972		369	4999			1227			1426	
Peak-hour factor, PHF	0.96	0.96	0.96	0.96	0.96	0.96	0.96	0.96	0.96	0.96	0.96	0.96
Adj. Flow (vph)	78	1245	10	5	1109	73	31	5	21	73	5	78
RTOR Reduction (vph)	0	0	0	0	4	0	0	16	0	0	29	0
Lane Group Flow (vph)	78	1255	0	5	1178	0	0	41	0	0	127	0
Confl. Peds. (#/hr)	10		15	15		10	5		15	15		5
Heavy Vehicles (%)	25%	3%	0%	0%	1%	6%	0%	0%	0%	2%	0%	2%
Bus Blockages (#/hr)	0	0	4	0	0	4	0	0	0	0	0	0
Turn Type	pm+pt	NA		Perm	NA		Perm	NA		Perm	NA	
Protected Phases	5	2			6			4			8	
Permitted Phases	2			6			4			8		
Actuated Green, G (s)	109.2	109.2		94.2	94.2			17.8			17.8	
Effective Green, g (s)	110.2	110.2		95.2	95.2			18.8			18.8	
Actuated g/C Ratio	0.79	0.79		0.68	0.68			0.13			0.13	
Clearance Time (s)	7.4	5.8		5.8	5.8			7.2			7.2	
Vehicle Extension (s)	3.0	3.0		3.0	3.0			3.0			3.0	
Lane Grp Cap (vph)	280	3913		250	3399			164			191	
v/s Ratio Prot	0.02	c0.25			c0.24							
v/s Ratio Perm	0.20			0.01				0.03			c0.09	
v/c Ratio	0.28	0.32		0.02	0.35			0.25			0.67	
Uniform Delay, d1	4.5	4.2		7.3	9.4			54.3			57.6	
Progression Factor	1.00	1.00		1.00	1.00			1.00			1.00	
Incremental Delay, d2	0.5	0.2		0.1	0.3			0.8			8.5	
Delay (s)	5.1	4.5		7.4	9.7			55.1			66.1	
Level of Service	A	A		A	A			E			E	
Approach Delay (s)		4.5			9.6			55.1			66.1	
Approach LOS		A			A			E			E	
Intersection Summary												
HCM 2000 Control Delay			11.3			HCM 2000 Level of Service				B		
HCM 2000 Volume to Capacity ratio			0.41									
Actuated Cycle Length (s)			140.0			Sum of lost time (s)			19.4			
Intersection Capacity Utilization			68.2%			ICU Level of Service			C			
Analysis Period (min)			15									
c Critical Lane Group												

Queues

3: IKEA Access/Private Access & The Queensway

<Future Background> Weekday PM



Lane Group	EBT	WBL	WBT	NBL	NBT	SBL	SBT	Ø9
Lane Configurations	↑↑↑	↵	↑↑↑	↵	↑	↵	↑	
Traffic Volume (vph)	1215	55	1055	70	0	10	0	
Future Volume (vph)	1215	55	1055	70	0	10	0	
Lane Group Flow (vph)	1353	58	1116	74	58	11	16	
Turn Type	NA	pm+pt	NA	Perm	NA	Perm	NA	
Protected Phases	2	1	6		4		8	9
Permitted Phases		6		4		8		
Detector Phase	2	1	6	4	4	8	8	
Switch Phase								
Minimum Initial (s)	5.0	5.0	5.0	5.0	5.0	5.0	5.0	1.0
Minimum Split (s)	58.6	12.3	58.6	36.5	36.5	36.5	36.5	5.0
Total Split (s)	55.0	14.3	69.3	36.5	36.5	36.5	36.5	5.0
Total Split (%)	49.6%	12.9%	62.5%	32.9%	32.9%	32.9%	32.9%	5%
Yellow Time (s)	3.8	3.7	3.8	3.0	3.0	3.0	3.0	2.0
All-Red Time (s)	2.2	3.6	2.2	3.5	3.5	3.5	3.5	0.0
Lost Time Adjust (s)	-1.0	-1.0	-1.0	-1.0	-1.0	-1.0	-1.0	
Total Lost Time (s)	5.0	6.3	5.0	5.5	5.5	5.5	5.5	
Lead/Lag	Lag	Lead						
Lead-Lag Optimize?	Yes	Yes						
Recall Mode	C-Min	Min	Min	None	None	None	None	None
v/c Ratio	0.40	0.18	0.27	0.50	0.16	0.08	0.05	
Control Delay	8.7	4.7	3.3	56.4	1.0	42.6	0.3	
Queue Delay	0.2	0.0	0.0	0.0	0.0	0.0	0.0	
Total Delay	8.9	4.7	3.3	56.4	1.0	42.6	0.3	
Queue Length 50th (m)	46.2	2.5	20.0	16.1	0.0	2.3	0.0	
Queue Length 95th (m)	66.5	6.5	31.4	30.3	0.0	7.6	0.0	
Internal Link Dist (m)	139.8		167.5		162.8		36.5	
Turn Bay Length (m)		110.0				20.0		
Base Capacity (vph)	3418	324	4099	368	574	347	536	
Starvation Cap Reductn	1101	0	0	0	0	0	0	
Spillback Cap Reductn	0	0	0	0	0	0	0	
Storage Cap Reductn	0	0	0	0	0	0	0	
Reduced v/c Ratio	0.58	0.18	0.27	0.20	0.10	0.03	0.03	

Intersection Summary

Cycle Length: 110.8


Actuated Cycle Length: 110.8

Offset: 0 (0%), Referenced to phase 2:EBTL, Start of Green

Natural Cycle: 115

Control Type: Actuated-Coordinated

Splits and Phases: 3: IKEA Access/Private Access & The Queensway

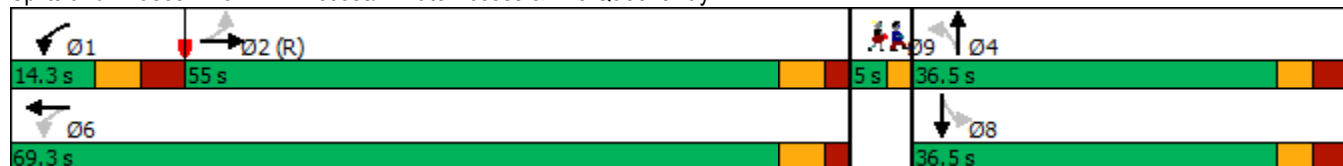

HCM Signalized Intersection Capacity Analysis

3: IKEA Access/Private Access & The Queensway


<Future Background> Weekday PM

												
Movement	EBL	EBT	EBR	WBL	WBT	WBR	NBL	NBT	NBR	SBL	SBT	SBR
Lane Configurations												
Traffic Volume (vph)	0	1215	70	55	1055	5	70	0	55	10	0	15
Future Volume (vph)	0	1215	70	55	1055	5	70	0	55	10	0	15
Ideal Flow (vphpl)	1900	1900	1900	1900	1900	1900	1900	1900	1900	1900	1900	1900
Lane Width	3.0	3.5	3.5	3.0	3.5	3.5	3.0	3.5	3.0	3.0	3.5	3.5
Total Lost time (s)		5.0		6.3	5.0		5.5	5.5		5.5	5.5	
Lane Util. Factor		0.91		1.00	0.91		1.00	1.00		1.00	1.00	
Frpb, ped/bikes		1.00		1.00	1.00		1.00	0.96		1.00	0.98	
Flpb, ped/bikes		1.00		1.00	1.00		0.99	1.00		0.97	1.00	
Frt		0.99		1.00	1.00		1.00	0.85		1.00	0.85	
Flt Protected		1.00		0.95	1.00		0.95	1.00		0.95	1.00	
Satd. Flow (prot)		4941		1684	4977		1676	1535		1642	1569	
Flt Permitted		1.00		0.16	1.00		0.75	1.00		0.72	1.00	
Satd. Flow (perm)		4941		275	4977		1318	1535		1243	1569	
Peak-hour factor, PHF	0.95	0.95	0.95	0.95	0.95	0.95	0.95	0.95	0.95	0.95	0.95	0.95
Adj. Flow (vph)	0	1279	74	58	1111	5	74	0	58	11	0	16
RTOR Reduction (vph)	0	3	0	0	0	0	0	52	0	0	14	0
Lane Group Flow (vph)	0	1350	0	58	1116	0	74	6	0	11	2	0
Confl. Peds. (#/hr)	5		15	15		5	5		25	25		5
Heavy Vehicles (%)	0%	3%	0%	0%	3%	0%	0%	0%	0%	0%	0%	0%
Bus Blockages (#/hr)	0	0	0	0	0	5	0	0	0	0	0	0
Turn Type	Perm	NA		pm+pt	NA		Perm	NA		Perm	NA	
Protected Phases		2		1	6			4			8	
Permitted Phases	2			6			4			8		
Actuated Green, G (s)		74.3		88.0	88.0		10.3	10.3		10.3	10.3	
Effective Green, g (s)		75.3		89.0	89.0		11.3	11.3		11.3	11.3	
Actuated g/C Ratio		0.68		0.80	0.80		0.10	0.10		0.10	0.10	
Clearance Time (s)		6.0		7.3	6.0		6.5	6.5		6.5	6.5	
Vehicle Extension (s)		3.0		3.0	3.0		3.0	3.0		3.0	3.0	
Lane Grp Cap (vph)		3357		314	3997		134	156		126	160	
v/s Ratio Prot		c0.27		0.01	c0.22			0.00			0.00	
v/s Ratio Perm				0.14			c0.06			0.01		
v/c Ratio		0.40		0.18	0.28		0.55	0.04		0.09	0.01	
Uniform Delay, d1		7.8		3.4	2.8		47.3	44.8		45.1	44.7	
Progression Factor		1.00		1.00	1.00		1.00	1.00		1.00	1.00	
Incremental Delay, d2		0.4		0.3	0.0		4.9	0.1		0.3	0.0	
Delay (s)		8.2		3.7	2.8		52.2	44.9		45.4	44.7	
Level of Service		A		A	A		D	D		D	D	
Approach Delay (s)		8.2			2.8			49.0			45.0	
Approach LOS		A			A			D			D	
Intersection Summary												
HCM 2000 Control Delay			8.2			HCM 2000 Level of Service			A			
HCM 2000 Volume to Capacity ratio			0.43									
Actuated Cycle Length (s)			110.8			Sum of lost time (s)			18.8			
Intersection Capacity Utilization			73.2%			ICU Level of Service			D			
Analysis Period (min)			15									
c Critical Lane Group												

Queues

1: Ford Access/Atomic Avenue & The Queensway

<Future Total> Weekday AM

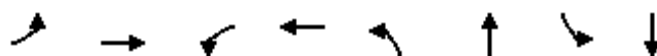

Lane Group	EBL	EBT	WBL	WBT	NBL	NBT	SBL	SBT	Ø9
Lane Configurations	↰	↑↑↑	↰	↑↑↑		↕		↕	
Traffic Volume (vph)	80	1025	20	1145	5	0	30	5	
Future Volume (vph)	80	1025	20	1145	5	0	30	5	
Lane Group Flow (vph)	82	1066	20	1224	0	15	0	67	
Turn Type	pm+pt	NA	Perm	NA	Perm	NA	Perm	NA	
Protected Phases	5	2		6		4		8	9
Permitted Phases	2		6		4		8		
Detector Phase	5	2	6	6	4	4	8	8	
Switch Phase									
Minimum Initial (s)	6.0	20.0	20.0	20.0	7.0	7.0	7.0	7.0	1.0
Minimum Split (s)	13.4	25.8	25.8	25.8	42.2	42.2	42.2	42.2	5.0
Total Split (s)	14.0	97.0	83.0	83.0	38.0	38.0	38.0	38.0	5.0
Total Split (%)	10.0%	69.3%	59.3%	59.3%	27.1%	27.1%	27.1%	27.1%	4%
Yellow Time (s)	3.7	3.8	3.8	3.8	3.4	3.4	3.4	3.4	2.0
All-Red Time (s)	3.7	2.0	2.0	2.0	3.8	3.8	3.8	3.8	0.0
Lost Time Adjust (s)	-1.0	-1.0	-1.0	-1.0		-1.0		-1.0	
Total Lost Time (s)	6.4	4.8	4.8	4.8		6.2		6.2	
Lead/Lag	Lead		Lag	Lag					
Lead-Lag Optimize?	Yes		Yes	Yes					
Recall Mode	None	C-Min	C-Min	C-Min	None	None	None	None	None
v/c Ratio	0.26	0.26	0.06	0.34		0.07		0.53	
Control Delay	4.5	2.4	5.3	6.1		0.7		52.1	
Queue Delay	0.0	0.0	0.0	0.0		0.0		0.0	
Total Delay	4.5	2.4	5.3	6.1		0.7		52.1	
Queue Length 50th (m)	3.3	17.5	1.3	30.6		0.0		10.8	
Queue Length 95th (m)	8.1	28.1	m3.2	34.5		0.0		26.5	
Internal Link Dist (m)		106.6		203.0		24.1		138.7	
Turn Bay Length (m)	30.0		30.0						
Base Capacity (vph)	316	4150	342	3567		411		301	
Starvation Cap Reductn	0	0	0	0		0		0	
Spillback Cap Reductn	0	0	0	0		0		0	
Storage Cap Reductn	0	0	0	0		0		0	
Reduced v/c Ratio	0.26	0.26	0.06	0.34		0.04		0.22	

Intersection Summary

Cycle Length: 140

Actuated Cycle Length: 140

Offset: 15 (11%), Referenced to phase 2:EBTL and 6:WBTL, Start of Green

Natural Cycle: 90

Control Type: Actuated-Coordinated

m Volume for 95th percentile queue is metered by upstream signal.

Splits and Phases: 1: Ford Access/Atomic Avenue & The Queensway



HCM Signalized Intersection Capacity Analysis

1: Ford Access/Atomic Avenue & The Queensway

<Future Total> Weekday AM

												
Movement	EBL	EBT	EBR	WBL	WBT	WBR	NBL	NBT	NBR	SBL	SBT	SBR
Lane Configurations		  			  			 			 	
Traffic Volume (vph)	80	1025	20	20	1145	55	5	0	10	30	5	30
Future Volume (vph)	80	1025	20	20	1145	55	5	0	10	30	5	30
Ideal Flow (vphpl)	1900	1900	1900	1900	1900	1900	1900	1900	1900	1900	1900	1900
Lane Width	3.0	3.5	3.5	3.0	3.5	3.5	3.5	3.5	3.5	3.5	3.5	3.5
Total Lost time (s)	6.4	4.8		4.8	4.8			6.2			6.2	
Lane Util. Factor	1.00	0.91		1.00	0.91			1.00			1.00	
Frpb, ped/bikes	1.00	1.00		1.00	1.00			0.99			0.99	
Flpb, ped/bikes	1.00	1.00		1.00	1.00			1.00			1.00	
Frt	1.00	1.00		1.00	0.99			0.91			0.94	
Flt Protected	0.95	1.00		0.95	1.00			0.98			0.98	
Satd. Flow (prot)	1451	4783		1678	4705			1659			1420	
Flt Permitted	0.19	1.00		0.26	1.00			0.88			0.84	
Satd. Flow (perm)	292	4783		452	4705			1487			1227	
Peak-hour factor, PHF	0.98	0.98	0.98	0.98	0.98	0.98	0.98	0.98	0.98	0.98	0.98	0.98
Adj. Flow (vph)	82	1046	20	20	1168	56	5	0	10	31	5	31
RTOR Reduction (vph)	0	1	0	0	2	0	0	14	0	0	27	0
Lane Group Flow (vph)	82	1065	0	20	1222	0	0	1	0	0	40	0
Confl. Peds. (#/hr)	15		5	5		15	5		5	5		5
Heavy Vehicles (%)	16%	7%	0%	0%	8%	6%	0%	0%	0%	24%	0%	19%
Bus Blockages (#/hr)	0	0	4	0	0	4	0	0	0	0	0	0
Turn Type	pm+pt	NA		Perm	NA		Perm	NA		Perm	NA	
Protected Phases	5	2			6			4			8	
Permitted Phases	2			6			4			8		
Actuated Green, G (s)	118.1	118.1		103.7	103.7			8.9			8.9	
Effective Green, g (s)	119.1	119.1		104.7	104.7			9.9			9.9	
Actuated g/C Ratio	0.85	0.85		0.75	0.75			0.07			0.07	
Clearance Time (s)	7.4	5.8		5.8	5.8			7.2			7.2	
Vehicle Extension (s)	3.0	3.0		3.0	3.0			3.0			3.0	
Lane Grp Cap (vph)	314	4068		338	3518			105			86	
v/s Ratio Prot	0.01	c0.22			c0.26							
v/s Ratio Perm	0.21			0.04				0.00			c0.03	
v/c Ratio	0.26	0.26		0.06	0.35			0.01			0.47	
Uniform Delay, d1	2.5	2.0		4.7	6.0			60.5			62.5	
Progression Factor	1.00	1.00		0.79	0.93			1.00			1.00	
Incremental Delay, d2	0.4	0.2		0.3	0.3			0.0			3.9	
Delay (s)	2.9	2.2		4.0	5.8			60.5			66.5	
Level of Service	A	A		A	A			E			E	
Approach Delay (s)		2.2			5.8			60.5			66.5	
Approach LOS		A			A			E			E	
Intersection Summary												
HCM 2000 Control Delay			6.1			HCM 2000 Level of Service				A		
HCM 2000 Volume to Capacity ratio			0.37									
Actuated Cycle Length (s)			140.0			Sum of lost time (s)				19.4		
Intersection Capacity Utilization			59.6%			ICU Level of Service				B		
Analysis Period (min)			15									
c Critical Lane Group												

Queues

2: Private Street & The Queensway

<Future Total> Weekday AM

	→	↖	←	↙	↗
Lane Group	EBT	WBL	WBT	NBL	NBR
Lane Configurations	↑↑↑	↑	↑↑↑	↑	↑
Traffic Volume (vph)	970	45	950	270	175
Future Volume (vph)	970	45	950	270	175
Lane Group Flow (vph)	1184	50	1056	300	194
Turn Type	NA	Perm	NA	Perm	Perm
Protected Phases	2		6		
Permitted Phases		6		4	4
Detector Phase	2	6	6	4	4
Switch Phase					
Minimum Initial (s)	5.0	5.0	5.0	5.0	5.0
Minimum Split (s)	23.8	23.8	23.8	25.2	25.2
Total Split (s)	97.0	97.0	97.0	43.0	43.0
Total Split (%)	69.3%	69.3%	69.3%	30.7%	30.7%
Yellow Time (s)	3.8	3.8	3.8	3.4	3.4
All-Red Time (s)	2.0	2.0	2.0	3.8	3.8
Lost Time Adjust (s)	-1.0	-1.0	-1.0	-1.0	0.0
Total Lost Time (s)	4.8	4.8	4.8	6.2	7.2
Lead/Lag					
Lead-Lag Optimize?					
Recall Mode	C-Min	Min	Min	None	None
v/c Ratio	0.33	0.18	0.29	0.81	0.46
Control Delay	7.2	10.9	8.7	67.8	19.8
Queue Delay	0.0	0.0	0.3	0.0	0.0
Total Delay	7.2	10.9	9.0	67.8	19.8
Queue Length 50th (m)	29.9	4.6	39.1	83.4	16.4
Queue Length 95th (m)	33.0	13.0	56.6	110.0	37.7
Internal Link Dist (m)	203.0		139.8	56.0	
Turn Bay Length (m)		30.0		15.0	
Base Capacity (vph)	3573	274	3612	449	485
Starvation Cap Reductn	0	0	1696	0	0
Spillback Cap Reductn	0	0	0	0	0
Storage Cap Reductn	0	0	0	0	0
Reduced v/c Ratio	0.33	0.18	0.55	0.67	0.40

Intersection Summary

Cycle Length: 140

Actuated Cycle Length: 140

Offset: 0 (0%), Referenced to phase 2:EBT, Start of Green

Natural Cycle: 55

Control Type: Actuated-Coordinated

Splits and Phases: 2: Private Street & The Queensway

→ Ø2 (R)	↖ Ø4
97 s	43 s
← Ø6	
97 s	

HCM Signalized Intersection Capacity Analysis

2: Private Street & The Queensway

<Future Total> Weekday AM


	→	↘	↙	←	↖	↗
Movement	EBT	EBR	WBL	WBT	NBL	NBR
Lane Configurations	↑↑↑		↘	↑↑↑	↘	↗
Traffic Volume (vph)	970	95	45	950	270	175
Future Volume (vph)	970	95	45	950	270	175
Ideal Flow (vphpl)	1900	1900	1900	1900	1900	1900
Lane Width	3.5	3.5	3.5	3.5	3.0	3.0
Total Lost time (s)	4.8		4.8	4.8	6.2	7.2
Lane Util. Factor	0.91		1.00	0.91	1.00	1.00
Frt	0.99		1.00	1.00	1.00	0.85
Flt Protected	1.00		0.95	1.00	0.95	1.00
Satd. Flow (prot)	5060		1785	5129	1685	1507
Flt Permitted	1.00		0.21	1.00	0.95	1.00
Satd. Flow (perm)	5060		388	5129	1685	1507
Peak-hour factor, PHF	0.90	0.90	0.90	0.90	0.90	0.90
Adj. Flow (vph)	1078	106	50	1056	300	194
RTOR Reduction (vph)	7	0	0	0	0	99
Lane Group Flow (vph)	1177	0	50	1056	300	95
Heavy Vehicles (%)	0%	0%	0%	0%	0%	0%
Turn Type	NA		Perm	NA	Perm	Perm
Protected Phases	2			6		
Permitted Phases			6		4	4
Actuated Green, G (s)	97.0		97.0	97.0	30.0	30.0
Effective Green, g (s)	98.0		98.0	98.0	31.0	30.0
Actuated g/C Ratio	0.70		0.70	0.70	0.22	0.21
Clearance Time (s)	5.8		5.8	5.8	7.2	7.2
Vehicle Extension (s)	3.0		3.0	3.0	3.0	3.0
Lane Grp Cap (vph)	3542		271	3590	373	322
v/s Ratio Prot	c0.23			0.21		
v/s Ratio Perm			0.13		c0.18	0.06
v/c Ratio	0.33		0.18	0.29	0.80	0.30
Uniform Delay, d1	8.2		7.2	7.9	51.6	46.1
Progression Factor	0.81		1.00	1.00	1.00	1.00
Incremental Delay, d2	0.2		0.3	0.0	11.9	0.5
Delay (s)	6.9		7.6	8.0	63.5	46.6
Level of Service	A		A	A	E	D
Approach Delay (s)	6.9			8.0	56.9	
Approach LOS	A			A	E	
Intersection Summary						
HCM 2000 Control Delay			16.2		HCM 2000 Level of Service	B
HCM 2000 Volume to Capacity ratio			0.45			
Actuated Cycle Length (s)			140.0		Sum of lost time (s)	12.0
Intersection Capacity Utilization			53.1%		ICU Level of Service	A
Analysis Period (min)			15			

c Critical Lane Group

Queues

3: IKEA Access/Private Access & The Queensway

<Future Total> Weekday AM

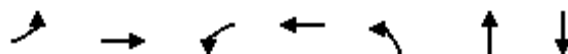

Lane Group	EBL	EBT	WBL	WBT	NBL	NBT	SBT	Ø9
Lane Configurations	↰	↰↰↰	↰	↰↰↰	↰	↰	↰	
Traffic Volume (vph)	5	1125	10	980	10	0	0	
Future Volume (vph)	5	1125	10	980	10	0	0	
Lane Group Flow (vph)	5	1175	10	1015	10	10	5	
Turn Type	Perm	NA	pm+pt	NA	Perm	NA	NA	
Protected Phases		2	1	6		4	8	9
Permitted Phases	2		6		4			
Detector Phase	2	2	1	6	4	4	8	
Switch Phase								
Minimum Initial (s)	5.0	5.0	5.0	5.0	5.0	5.0	5.0	1.0
Minimum Split (s)	58.6	58.6	12.3	58.6	36.5	36.5	36.5	5.0
Total Split (s)	55.0	55.0	14.3	69.3	36.5	36.5	36.5	5.0
Total Split (%)	49.6%	49.6%	12.9%	62.5%	32.9%	32.9%	32.9%	5%
Yellow Time (s)	3.8	3.8	3.7	3.8	3.0	3.0	3.0	2.0
All-Red Time (s)	2.2	2.2	3.6	2.2	3.5	3.5	3.5	0.0
Lost Time Adjust (s)	-1.0	-1.0	-1.0	-1.0	-1.0	-1.0	-1.0	
Total Lost Time (s)	5.0	5.0	6.3	5.0	5.5	5.5	5.5	
Lead/Lag	Lag	Lag	Lead					
Lead-Lag Optimize?	Yes	Yes	Yes					
Recall Mode	C-Min	C-Min	Min	Min	None	None	None	None
v/c Ratio	0.01	0.31	0.03	0.23	0.08	0.03	0.02	
Control Delay	4.6	4.2	1.8	1.1	49.3	0.2	0.2	
Queue Delay	0.0	0.0	0.0	0.0	0.0	0.0	0.0	
Total Delay	4.6	4.2	1.8	1.1	49.3	0.2	0.2	
Queue Length 50th (m)	0.2	15.0	0.1	0.0	2.2	0.0	0.0	
Queue Length 95th (m)	1.4	41.0	1.2	17.4	7.8	0.0	0.0	
Internal Link Dist (m)		139.8		167.5		162.8	36.5	
Turn Bay Length (m)	15.0		110.0					
Base Capacity (vph)	376	3735	347	4379	493	590	551	
Starvation Cap Reductn	0	0	0	0	0	0	0	
Spillback Cap Reductn	0	0	0	0	0	0	0	
Storage Cap Reductn	0	0	0	0	0	0	0	
Reduced v/c Ratio	0.01	0.31	0.03	0.23	0.02	0.02	0.01	

Intersection Summary

Cycle Length: 110.8

Actuated Cycle Length: 110.8

Offset: 0 (0%), Referenced to phase 2:EBTL, Start of Green

Natural Cycle: 115

Control Type: Actuated-Coordinated

Splits and Phases: 3: IKEA Access/Private Access & The Queensway



HCM Signalized Intersection Capacity Analysis

3: IKEA Access/Private Access & The Queensway

<Future Total> Weekday AM

												
Movement	EBL	EBT	EBR	WBL	WBT	WBR	NBL	NBT	NBR	SBL	SBT	SBR
Lane Configurations												
Traffic Volume (vph)	5	1125	15	10	980	5	10	0	10	0	0	5
Future Volume (vph)	5	1125	15	10	980	5	10	0	10	0	0	5
Ideal Flow (vphpl)	1900	1900	1900	1900	1900	1900	1900	1900	1900	1900	1900	1900
Lane Width	3.0	3.5	3.5	3.0	3.5	3.5	3.0	3.5	3.0	3.0	3.5	3.5
Total Lost time (s)	5.0	5.0		6.3	5.0		5.5	5.5			5.5	
Lane Util. Factor	1.00	0.91		1.00	0.91		1.00	1.00			1.00	
Frpb, ped/bikes	1.00	1.00		1.00	1.00		1.00	0.98			0.98	
Flpb, ped/bikes	1.00	1.00		1.00	1.00		0.99	1.00			1.00	
Frt	1.00	1.00		1.00	1.00		1.00	0.85			0.85	
Flt Protected	0.95	1.00		0.95	1.00		0.95	1.00			1.00	
Satd. Flow (prot)	1683	4744		1404	4704		1675	1569			1569	
Flt Permitted	0.27	1.00		0.20	1.00		1.00	1.00			1.00	
Satd. Flow (perm)	478	4744		300	4704		1764	1569			1569	
Peak-hour factor, PHF	0.97	0.97	0.97	0.97	0.97	0.97	0.97	0.97	0.97	0.97	0.97	0.97
Adj. Flow (vph)	5	1160	15	10	1010	5	10	0	10	0	0	5
RTOR Reduction (vph)	0	0	0	0	0	0	0	10	0	0	5	0
Lane Group Flow (vph)	5	1175	0	10	1015	0	10	0	0	0	0	0
Confl. Peds. (#/hr)	5		10	10		5	5		5	5		5
Heavy Vehicles (%)	0%	8%	0%	20%	9%	0%	0%	0%	0%	0%	0%	0%
Bus Blockages (#/hr)	0	0	0	0	0	4	0	0	0	0	0	0
Turn Type	Perm	NA		pm+pt	NA		Perm	NA		Perm	NA	
Protected Phases		2		1	6			4			8	
Permitted Phases	2			6			4			8		
Actuated Green, G (s)	82.4	82.4		95.3	95.3		3.0	3.0			3.0	
Effective Green, g (s)	83.4	83.4		96.3	96.3		4.0	4.0			4.0	
Actuated g/C Ratio	0.75	0.75		0.87	0.87		0.04	0.04			0.04	
Clearance Time (s)	6.0	6.0		7.3	6.0		6.5	6.5			6.5	
Vehicle Extension (s)	3.0	3.0		3.0	3.0		3.0	3.0			3.0	
Lane Grp Cap (vph)	359	3570		326	4088		63	56			56	
v/s Ratio Prot		c0.25		0.00	c0.22			0.00			0.00	
v/s Ratio Perm	0.01			0.02			c0.01					
v/c Ratio	0.01	0.33		0.03	0.25		0.16	0.01			0.00	
Uniform Delay, d1	3.4	4.5		1.4	1.2		51.8	51.5			51.5	
Progression Factor	1.00	1.00		1.00	1.00		1.00	1.00			1.00	
Incremental Delay, d2	0.1	0.2		0.0	0.0		1.2	0.0			0.0	
Delay (s)	3.5	4.8		1.5	1.2		53.0	51.5			51.5	
Level of Service	A	A		A	A		D	D			D	
Approach Delay (s)		4.7			1.2			52.2			51.5	
Approach LOS		A			A			D			D	
Intersection Summary												
HCM 2000 Control Delay			3.7			HCM 2000 Level of Service			A			
HCM 2000 Volume to Capacity ratio			0.33									
Actuated Cycle Length (s)			110.8			Sum of lost time (s)			18.8			
Intersection Capacity Utilization			62.5%			ICU Level of Service			B			
Analysis Period (min)			15									
c Critical Lane Group												

HCM Unsignalized Intersection Capacity Analysis

4: Private Street & Street 'A'

<Future Total> Weekday AM

						
Movement	WBL	WBR	NBT	NBR	SBL	SBT
Lane Configurations						
Traffic Volume (veh/h)	25	240	205	10	85	55
Future Volume (Veh/h)	25	240	205	10	85	55
Sign Control	Stop		Free			Free
Grade	0%		0%			0%
Peak Hour Factor	0.90	0.90	0.90	0.90	0.90	0.90
Hourly flow rate (vph)	28	267	228	11	94	61
Pedestrians						
Lane Width (m)						
Walking Speed (m/s)						
Percent Blockage						
Right turn flare (veh)						
Median type			None			None
Median storage veh						
Upstream signal (m)						80
pX, platoon unblocked						
vC, conflicting volume	482	234			239	
vC1, stage 1 conf vol						
vC2, stage 2 conf vol						
vCu, unblocked vol	482	234			239	
tC, single (s)	6.4	6.2			4.1	
tC, 2 stage (s)						
tF (s)	3.5	3.3			2.2	
p0 queue free %	94	67			93	
cM capacity (veh/h)	508	811			1340	
Direction, Lane #	WB 1	NB 1	SB 1			
Volume Total	295	239	155			
Volume Left	28	0	94			
Volume Right	267	11	0			
cSH	767	1700	1340			
Volume to Capacity	0.38	0.14	0.07			
Queue Length 95th (m)	14.5	0.0	1.8			
Control Delay (s)	12.6	0.0	5.0			
Lane LOS	B		A			
Approach Delay (s)	12.6	0.0	5.0			
Approach LOS	B					
Intersection Summary						
Average Delay			6.5			
Intersection Capacity Utilization			45.2%	ICU Level of Service		A
Analysis Period (min)			15			

HCM Unsignalized Intersection Capacity Analysis

5: Private Street & Street 'B'


<Future Total> Weekday AM

						
Movement	WBL	WBR	NBT	NBR	SBL	SBT
Lane Configurations						
Traffic Volume (veh/h)	25	205	10	10	55	25
Future Volume (Veh/h)	25	205	10	10	55	25
Sign Control	Stop		Free			Free
Grade	0%		0%			0%
Peak Hour Factor	0.90	0.90	0.90	0.90	0.90	0.90
Hourly flow rate (vph)	28	228	11	11	61	28
Pedestrians						
Lane Width (m)						
Walking Speed (m/s)						
Percent Blockage						
Right turn flare (veh)						
Median type			None			None
Median storage veh						
Upstream signal (m)						176
pX, platoon unblocked						
vC, conflicting volume	166	16			22	
vC1, stage 1 conf vol						
vC2, stage 2 conf vol						
vCu, unblocked vol	166	16			22	
tC, single (s)	6.4	6.2			4.1	
tC, 2 stage (s)						
tF (s)	3.5	3.3			2.2	
p0 queue free %	96	79			96	
cM capacity (veh/h)	797	1068			1607	
Direction, Lane #	WB 1	NB 1	SB 1			
Volume Total	256	22	89			
Volume Left	28	0	61			
Volume Right	228	11	0			
cSH	1030	1700	1607			
Volume to Capacity	0.25	0.01	0.04			
Queue Length 95th (m)	7.9	0.0	0.9			
Control Delay (s)	9.6	0.0	5.1			
Lane LOS	A		A			
Approach Delay (s)	9.6	0.0	5.1			
Approach LOS	A					
Intersection Summary						
Average Delay		8.0				
Intersection Capacity Utilization		31.7%		ICU Level of Service		A
Analysis Period (min)		15				

HCM Unsignalized Intersection Capacity Analysis

6: Fordhouse Boulevard & Private Street

<Future Total> Weekday AM

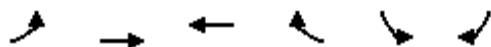


Movement	EBL	EBT	WBT	WBR	SBL	SBR
Lane Configurations						
Traffic Volume (veh/h)	0	0	0	20	50	0
Future Volume (Veh/h)	0	0	0	20	50	0
Sign Control		Free	Free		Stop	
Grade		0%	0%		0%	
Peak Hour Factor	0.90	0.90	0.90	0.90	0.90	0.90
Hourly flow rate (vph)	0	0	0	22	56	0
Pedestrians						
Lane Width (m)						
Walking Speed (m/s)						
Percent Blockage						
Right turn flare (veh)						
Median type		None	None			
Median storage veh						
Upstream signal (m)						
pX, platoon unblocked						
vC, conflicting volume	22				11	11
vC1, stage 1 conf vol						
vC2, stage 2 conf vol						
vCu, unblocked vol	22				11	11
tC, single (s)	4.1				6.4	6.2
tC, 2 stage (s)						
tF (s)	2.2				3.5	3.3
p0 queue free %	100				94	100
cM capacity (veh/h)	1607				1014	1076
Direction, Lane #	EB 1	WB 1	SB 1			
Volume Total	0	22	56			
Volume Left	0	0	56			
Volume Right	0	22	0			
cSH	1700	1700	1014			
Volume to Capacity	0.00	0.01	0.06			
Queue Length 95th (m)	0.0	0.0	1.4			
Control Delay (s)	0.0	0.0	8.8			
Lane LOS			A			
Approach Delay (s)	0.0	0.0	8.8			
Approach LOS			A			
Intersection Summary						
Average Delay			6.3			
Intersection Capacity Utilization			13.3%	ICU Level of Service		A
Analysis Period (min)			15			

Queues

1: Ford Access/Atomic Avenue & The Queensway

<Future Total> Weekday PM

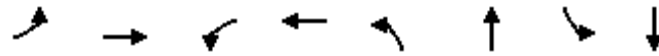

Lane Group	EBL	EBT	WBL	WBT	NBL	NBT	SBL	SBT	Ø9
Lane Configurations	↰	↑↑↑	↰	↑↑↑		↕		↕	
Traffic Volume (vph)	75	1450	5	1205	30	5	70	5	
Future Volume (vph)	75	1450	5	1205	30	5	70	5	
Lane Group Flow (vph)	78	1520	5	1328	0	57	0	156	
Turn Type	pm+pt	NA	Perm	NA	Perm	NA	Perm	NA	
Protected Phases	5	2		6		4		8	9
Permitted Phases	2		6		4		8		
Detector Phase	5	2	6	6	4	4	8	8	
Switch Phase									
Minimum Initial (s)	6.0	20.0	20.0	20.0	7.0	7.0	7.0	7.0	1.0
Minimum Split (s)	13.4	25.8	25.8	25.8	42.2	42.2	42.2	42.2	5.0
Total Split (s)	14.0	97.0	83.0	83.0	38.0	38.0	38.0	38.0	5.0
Total Split (%)	10.0%	69.3%	59.3%	59.3%	27.1%	27.1%	27.1%	27.1%	4%
Yellow Time (s)	3.7	3.8	3.8	3.8	3.4	3.4	3.4	3.4	2.0
All-Red Time (s)	3.7	2.0	2.0	2.0	3.8	3.8	3.8	3.8	0.0
Lost Time Adjust (s)	-1.0	-1.0	-1.0	-1.0		-1.0		-1.0	
Total Lost Time (s)	6.4	4.8	4.8	4.8		6.2		6.2	
Lead/Lag	Lead		Lag	Lag					
Lead-Lag Optimize?	Yes		Yes	Yes					
Recall Mode	None	C-Min	C-Min	C-Min	None	None	None	None	None
v/c Ratio	0.32	0.39	0.03	0.39		0.31		0.71	
Control Delay	8.0	5.3	15.4	13.2		40.9		62.0	
Queue Delay	0.0	0.0	0.0	0.0		0.0		0.0	
Total Delay	8.0	5.3	15.4	13.2		40.9		62.0	
Queue Length 50th (m)	4.7	42.4	0.4	48.4		10.0		34.9	
Queue Length 95th (m)	11.3	64.6	m2.5	96.6		23.0		56.7	
Internal Link Dist (m)		106.6		203.0		24.1		138.7	
Turn Bay Length (m)	30.0		30.0						
Base Capacity (vph)	246	3914	190	3407		293		349	
Starvation Cap Reductn	0	0	0	0		0		0	
Spillback Cap Reductn	0	0	0	0		0		0	
Storage Cap Reductn	0	0	0	0		0		0	
Reduced v/c Ratio	0.32	0.39	0.03	0.39		0.19		0.45	

Intersection Summary

Cycle Length: 140

Actuated Cycle Length: 140


Offset: 112 (80%), Referenced to phase 2:EBTL and 6:WBTL, Start of Green

Natural Cycle: 90

Control Type: Actuated-Coordinated

m Volume for 95th percentile queue is metered by upstream signal.

Splits and Phases: 1: Ford Access/Atomic Avenue & The Queensway

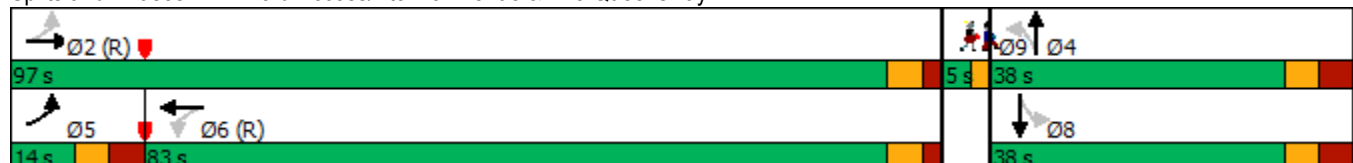

HCM Signalized Intersection Capacity Analysis

1: Ford Access/Atomic Avenue & The Queensway

<Future Total> Weekday PM

												
Movement	EBL	EBT	EBR	WBL	WBT	WBR	NBL	NBT	NBR	SBL	SBT	SBR
Lane Configurations		  			  			 			 	
Traffic Volume (vph)	75	1450	10	5	1205	70	30	5	20	70	5	75
Future Volume (vph)	75	1450	10	5	1205	70	30	5	20	70	5	75
Ideal Flow (vphpl)	1900	1900	1900	1900	1900	1900	1900	1900	1900	1900	1900	1900
Lane Width	3.0	3.5	3.5	3.0	3.5	3.5	3.5	3.5	3.5	3.5	3.5	3.5
Total Lost time (s)	6.4	4.8		4.8	4.8			6.2			6.2	
Lane Util. Factor	1.00	0.91		1.00	0.91			1.00			1.00	
Frpb, ped/bikes	1.00	1.00		1.00	1.00			0.99			0.99	
Flpb, ped/bikes	1.00	1.00		0.99	1.00			1.00			0.99	
Frt	1.00	1.00		1.00	0.99			0.95			0.93	
Flt Protected	0.95	1.00		0.95	1.00			0.97			0.98	
Satd. Flow (prot)	1347	4974		1674	5008			1715			1652	
Flt Permitted	0.16	1.00		0.16	1.00			0.70			0.84	
Satd. Flow (perm)	226	4974		280	5008			1227			1426	
Peak-hour factor, PHF	0.96	0.96	0.96	0.96	0.96	0.96	0.96	0.96	0.96	0.96	0.96	0.96
Adj. Flow (vph)	78	1510	10	5	1255	73	31	5	21	73	5	78
RTOR Reduction (vph)	0	0	0	0	3	0	0	16	0	0	29	0
Lane Group Flow (vph)	78	1520	0	5	1325	0	0	41	0	0	127	0
Confl. Peds. (#/hr)	10		15	15		10	5		15	15		5
Heavy Vehicles (%)	25%	3%	0%	0%	1%	6%	0%	0%	0%	2%	0%	2%
Bus Blockages (#/hr)	0	0	4	0	0	4	0	0	0	0	0	0
Turn Type	pm+pt	NA		Perm	NA		Perm	NA		Perm	NA	
Protected Phases	5	2			6			4			8	
Permitted Phases	2			6			4			8		
Actuated Green, G (s)	109.2	109.2		94.2	94.2			17.8			17.8	
Effective Green, g (s)	110.2	110.2		95.2	95.2			18.8			18.8	
Actuated g/C Ratio	0.79	0.79		0.68	0.68			0.13			0.13	
Clearance Time (s)	7.4	5.8		5.8	5.8			7.2			7.2	
Vehicle Extension (s)	3.0	3.0		3.0	3.0			3.0			3.0	
Lane Grp Cap (vph)	246	3915		190	3405			164			191	
v/s Ratio Prot	0.02	c0.31			0.26							
v/s Ratio Perm	0.23			0.02				0.03			c0.09	
v/c Ratio	0.32	0.39		0.03	0.39			0.25			0.67	
Uniform Delay, d1	5.0	4.6		7.3	9.7			54.3			57.6	
Progression Factor	1.00	1.00		1.48	1.23			1.00			1.00	
Incremental Delay, d2	0.7	0.3		0.2	0.3			0.8			8.5	
Delay (s)	5.8	4.9		11.0	12.3			55.1			66.1	
Level of Service	A	A		B	B			E			E	
Approach Delay (s)		4.9			12.3			55.1			66.1	
Approach LOS		A			B			E			E	
Intersection Summary												
HCM 2000 Control Delay			12.0			HCM 2000 Level of Service				B		
HCM 2000 Volume to Capacity ratio			0.46									
Actuated Cycle Length (s)			140.0			Sum of lost time (s)			19.4			
Intersection Capacity Utilization			73.1%			ICU Level of Service			D			
Analysis Period (min)			15									
c Critical Lane Group												

Queues

2: Private Street & The Queensway

<Future Total> Weekday PM

	→	↖	←	↙	↗
Lane Group	EBT	WBL	WBT	NBL	NBR
Lane Configurations	↑↑↑	↖	↑↑↑	↖	↗
Traffic Volume (vph)	1280	130	1135	145	90
Future Volume (vph)	1280	130	1135	145	90
Lane Group Flow (vph)	1540	130	1135	145	90
Turn Type	NA	Perm	NA	Perm	Perm
Protected Phases	2		6		
Permitted Phases		6		4	4
Detector Phase	2	6	6	4	4
Switch Phase					
Minimum Initial (s)	5.0	5.0	5.0	5.0	5.0
Minimum Split (s)	23.8	23.8	23.8	25.2	25.2
Total Split (s)	97.0	97.0	97.0	43.0	43.0
Total Split (%)	69.3%	69.3%	69.3%	30.7%	30.7%
Yellow Time (s)	3.8	3.8	3.8	3.4	3.4
All-Red Time (s)	2.0	2.0	2.0	3.8	3.8
Lost Time Adjust (s)	-1.0	-1.0	-1.0	-1.0	0.0
Total Lost Time (s)	4.8	4.8	4.8	6.2	7.2
Lead/Lag					
Lead-Lag Optimize?					
Recall Mode	C-Min	Min	Min	None	None
v/c Ratio	0.39	0.61	0.28	0.66	0.35
Control Delay	5.2	22.7	4.5	71.1	16.3
Queue Delay	0.0	0.0	0.3	0.0	0.0
Total Delay	5.2	22.7	4.7	71.1	16.3
Queue Length 50th (m)	37.6	13.1	27.7	40.8	2.1
Queue Length 95th (m)	54.3	#58.5	41.2	61.7	18.0
Internal Link Dist (m)	203.0		139.8	56.0	
Turn Bay Length (m)		30.0		15.0	
Base Capacity (vph)	3963	212	4051	442	446
Starvation Cap Reductn	0	0	2036	0	0
Spillback Cap Reductn	0	0	0	0	0
Storage Cap Reductn	0	0	0	0	0
Reduced v/c Ratio	0.39	0.61	0.56	0.33	0.20

Intersection Summary

Cycle Length: 140

Actuated Cycle Length: 140

Offset: 0 (0%), Referenced to phase 2:EBT, Start of Green

Natural Cycle: 90

Control Type: Actuated-Coordinated

95th percentile volume exceeds capacity, queue may be longer.

Queue shown is maximum after two cycles.

Splits and Phases: 2: Private Street & The Queensway



HCM Signalized Intersection Capacity Analysis

2: Private Street & The Queensway

<Future Total> Weekday PM

	→	↘	↙	←	↖	↗
Movement	EBT	EBR	WBL	WBT	NBL	NBR
Lane Configurations	↑↑↑		↘	↑↑↑	↘	↗
Traffic Volume (vph)	1280	260	130	1135	145	90
Future Volume (vph)	1280	260	130	1135	145	90
Ideal Flow (vphpl)	1900	1900	1900	1900	1900	1900
Lane Width	3.5	3.5	3.5	3.5	3.0	3.0
Total Lost time (s)	4.8		4.8	4.8	6.2	7.2
Lane Util. Factor	0.91		1.00	0.91	1.00	1.00
Frt	0.97		1.00	1.00	1.00	0.85
Flt Protected	1.00		0.95	1.00	0.95	1.00
Satd. Flow (prot)	4999		1785	5129	1685	1507
Flt Permitted	1.00		0.14	1.00	0.95	1.00
Satd. Flow (perm)	4999		269	5129	1685	1507
Peak-hour factor, PHF	1.00	1.00	1.00	1.00	1.00	1.00
Adj. Flow (vph)	1280	260	130	1135	145	90
RTOR Reduction (vph)	13	0	0	0	0	72
Lane Group Flow (vph)	1527	0	130	1135	145	18
Heavy Vehicles (%)	0%	0%	0%	0%	0%	0%
Turn Type	NA		Perm	NA	Perm	Perm
Protected Phases	2			6		
Permitted Phases			6		4	4
Actuated Green, G (s)	109.6		109.6	109.6	17.4	17.4
Effective Green, g (s)	110.6		110.6	110.6	18.4	17.4
Actuated g/C Ratio	0.79		0.79	0.79	0.13	0.12
Clearance Time (s)	5.8		5.8	5.8	7.2	7.2
Vehicle Extension (s)	3.0		3.0	3.0	3.0	3.0
Lane Grp Cap (vph)	3949		212	4051	221	187
v/s Ratio Prot	0.31			0.22		
v/s Ratio Perm			c0.48		c0.09	0.01
v/c Ratio	0.39		0.61	0.28	0.66	0.10
Uniform Delay, d1	4.4		6.0	4.0	57.8	54.3
Progression Factor	1.08		1.00	1.00	1.00	1.00
Incremental Delay, d2	0.3		5.2	0.0	6.8	0.2
Delay (s)	5.1		11.2	4.0	64.6	54.6
Level of Service	A		B	A	E	D
Approach Delay (s)	5.1			4.7	60.8	
Approach LOS	A			A	E	
Intersection Summary						
HCM 2000 Control Delay			9.2		HCM 2000 Level of Service	A
HCM 2000 Volume to Capacity ratio			0.62			
Actuated Cycle Length (s)			140.0		Sum of lost time (s)	12.0
Intersection Capacity Utilization			58.9%		ICU Level of Service	B
Analysis Period (min)			15			

c Critical Lane Group

Queues

3: IKEA Access/Private Access & The Queensway

<Future Total> Weekday PM



Lane Group	EBT	WBL	WBT	NBL	NBT	SBL	SBT	Ø9
Lane Configurations	↑↑↑	↵	↑↑↑	↵	↑	↵	↑	
Traffic Volume (vph)	1305	55	1180	70	0	10	0	
Future Volume (vph)	1305	55	1180	70	0	10	0	
Lane Group Flow (vph)	1448	58	1247	74	58	11	16	
Turn Type	NA	pm+pt	NA	Perm	NA	Perm	NA	
Protected Phases	2	1	6		4		8	9
Permitted Phases		6		4		8		
Detector Phase	2	1	6	4	4	8	8	
Switch Phase								
Minimum Initial (s)	5.0	5.0	5.0	5.0	5.0	5.0	5.0	1.0
Minimum Split (s)	58.6	12.3	58.6	36.5	36.5	36.5	36.5	5.0
Total Split (s)	55.0	14.3	69.3	36.5	36.5	36.5	36.5	5.0
Total Split (%)	49.6%	12.9%	62.5%	32.9%	32.9%	32.9%	32.9%	5%
Yellow Time (s)	3.8	3.7	3.8	3.0	3.0	3.0	3.0	2.0
All-Red Time (s)	2.2	3.6	2.2	3.5	3.5	3.5	3.5	0.0
Lost Time Adjust (s)	-1.0	-1.0	-1.0	-1.0	-1.0	-1.0	-1.0	
Total Lost Time (s)	5.0	6.3	5.0	5.5	5.5	5.5	5.5	
Lead/Lag	Lag	Lead						
Lead-Lag Optimize?	Yes	Yes						
Recall Mode	C-Min	Min	Min	None	None	None	None	None
v/c Ratio	0.42	0.20	0.30	0.50	0.17	0.08	0.06	
Control Delay	8.9	4.9	3.4	56.4	1.0	42.6	0.4	
Queue Delay	0.3	0.0	0.0	0.0	0.0	0.0	0.0	
Total Delay	9.2	4.9	3.4	56.4	1.0	42.6	0.4	
Queue Length 50th (m)	50.8	2.5	23.1	16.1	0.0	2.3	0.0	
Queue Length 95th (m)	72.8	6.5	35.9	30.3	0.0	7.6	0.0	
Internal Link Dist (m)	139.8		167.5		162.8		36.5	
Turn Bay Length (m)		110.0				20.0		
Base Capacity (vph)	3418	300	4099	368	572	347	526	
Starvation Cap Reductn	1070	0	0	0	0	0	0	
Spillback Cap Reductn	0	0	0	0	0	0	0	
Storage Cap Reductn	0	0	0	0	0	0	0	
Reduced v/c Ratio	0.62	0.19	0.30	0.20	0.10	0.03	0.03	

Intersection Summary

Cycle Length: 110.8

Actuated Cycle Length: 110.8

Offset: 0 (0%), Referenced to phase 2:EBTL, Start of Green

Natural Cycle: 115

Control Type: Actuated-Coordinated

Splits and Phases: 3: IKEA Access/Private Access & The Queensway



HCM Signalized Intersection Capacity Analysis

3: IKEA Access/Private Access & The Queensway

<Future Total> Weekday PM

												
Movement	EBL	EBT	EBR	WBL	WBT	WBR	NBL	NBT	NBR	SBL	SBT	SBR
Lane Configurations		  			  							
Traffic Volume (vph)	0	1305	70	55	1180	5	70	0	55	10	0	15
Future Volume (vph)	0	1305	70	55	1180	5	70	0	55	10	0	15
Ideal Flow (vphpl)	1900	1900	1900	1900	1900	1900	1900	1900	1900	1900	1900	1900
Lane Width	3.0	3.5	3.5	3.0	3.5	3.5	3.0	3.5	3.0	3.0	3.5	3.5
Total Lost time (s)		5.0		6.3	5.0		5.5	5.5		5.5	5.5	
Lane Util. Factor		0.91		1.00	0.91		1.00	1.00		1.00	1.00	
Frpb, ped/bikes		1.00		1.00	1.00		1.00	0.96		1.00	0.98	
Flpb, ped/bikes		1.00		1.00	1.00		0.99	1.00		0.97	1.00	
Frt		0.99		1.00	1.00		1.00	0.85		1.00	0.85	
Flt Protected		1.00		0.95	1.00		0.95	1.00		0.95	1.00	
Satd. Flow (prot)		4944		1685	4977		1676	1535		1642	1569	
Flt Permitted		1.00		0.14	1.00		0.75	1.00		0.72	1.00	
Satd. Flow (perm)		4944		244	4977		1318	1535		1243	1569	
Peak-hour factor, PHF	0.95	0.95	0.95	0.95	0.95	0.95	0.95	0.95	0.95	0.95	0.95	0.95
Adj. Flow (vph)	0	1374	74	58	1242	5	74	0	58	11	0	16
RTOR Reduction (vph)	0	3	0	0	0	0	0	52	0	0	14	0
Lane Group Flow (vph)	0	1445	0	58	1247	0	74	6	0	11	2	0
Confl. Peds. (#/hr)	5		15	15		5	5		25	25		5
Heavy Vehicles (%)	0%	3%	0%	0%	3%	0%	0%	0%	0%	0%	0%	0%
Bus Blockages (#/hr)	0	0	0	0	0	5	0	0	0	0	0	0
Turn Type	Perm	NA		pm+pt	NA		Perm	NA		Perm	NA	
Protected Phases		2		1	6			4			8	
Permitted Phases	2			6			4			8		
Actuated Green, G (s)		74.3		88.0	88.0		10.3	10.3		10.3	10.3	
Effective Green, g (s)		75.3		89.0	89.0		11.3	11.3		11.3	11.3	
Actuated g/C Ratio		0.68		0.80	0.80		0.10	0.10		0.10	0.10	
Clearance Time (s)		6.0		7.3	6.0		6.5	6.5		6.5	6.5	
Vehicle Extension (s)		3.0		3.0	3.0		3.0	3.0		3.0	3.0	
Lane Grp Cap (vph)		3359		292	3997		134	156		126	160	
v/s Ratio Prot		c0.29		0.01	c0.25			0.00			0.00	
v/s Ratio Perm				0.15			c0.06			0.01		
v/c Ratio		0.43		0.20	0.31		0.55	0.04		0.09	0.01	
Uniform Delay, d1		8.0		3.7	2.9		47.3	44.8		45.1	44.7	
Progression Factor		1.00		1.00	1.00		1.00	1.00		1.00	1.00	
Incremental Delay, d2		0.4		0.3	0.0		4.9	0.1		0.3	0.0	
Delay (s)		8.4		4.0	2.9		52.2	44.9		45.4	44.7	
Level of Service		A		A	A		D	D		D	D	
Approach Delay (s)		8.4			3.0			49.0			45.0	
Approach LOS		A			A			D			D	
Intersection Summary												
HCM 2000 Control Delay			8.2			HCM 2000 Level of Service			A			
HCM 2000 Volume to Capacity ratio			0.46									
Actuated Cycle Length (s)			110.8			Sum of lost time (s)			18.8			
Intersection Capacity Utilization			73.2%			ICU Level of Service			D			
Analysis Period (min)			15									
c Critical Lane Group												

HCM Unsignalized Intersection Capacity Analysis

4: Private Street & Street 'A'

<Future Total> Weekday PM

						
Movement	WBL	WBR	NBT	NBR	SBL	SBT
Lane Configurations						
Traffic Volume (veh/h)	15	135	100	25	210	180
Future Volume (Veh/h)	15	135	100	25	210	180
Sign Control	Stop		Free			Free
Grade	0%		0%			0%
Peak Hour Factor	0.90	0.90	0.95	0.90	0.90	0.95
Hourly flow rate (vph)	17	150	105	28	233	189
Pedestrians						
Lane Width (m)						
Walking Speed (m/s)						
Percent Blockage						
Right turn flare (veh)						
Median type			None			None
Median storage (veh)						
Upstream signal (m)						80
pX, platoon unblocked						
vC, conflicting volume	774	119			133	
vC1, stage 1 conf vol						
vC2, stage 2 conf vol						
vCu, unblocked vol	774	119			133	
tC, single (s)	6.4	6.2			4.1	
tC, 2 stage (s)						
tF (s)	3.5	3.3			2.2	
p0 queue free %	95	84			84	
cM capacity (veh/h)	311	938			1464	
Direction, Lane #	WB 1	NB 1	SB 1			
Volume Total	167	133	422			
Volume Left	17	0	233			
Volume Right	150	28	0			
cSH	778	1700	1464			
Volume to Capacity	0.21	0.08	0.16			
Queue Length 95th (m)	6.5	0.0	4.5			
Control Delay (s)	10.9	0.0	5.0			
Lane LOS	B		A			
Approach Delay (s)	10.9	0.0	5.0			
Approach LOS	B					
Intersection Summary						
Average Delay		5.4				
Intersection Capacity Utilization		47.0%		ICU Level of Service		A
Analysis Period (min)		15				

HCM Unsignalized Intersection Capacity Analysis

5: Private Street & Street 'B'

<Future Total> Weekday PM

						
Movement	WBL	WBR	NBT	NBR	SBL	SBT
Lane Configurations						
Traffic Volume (veh/h)	10	100	25	20	180	15
Future Volume (Veh/h)	10	100	25	20	180	15
Sign Control	Stop		Free			Free
Grade	0%		0%			0%
Peak Hour Factor	0.90	0.90	0.95	0.90	0.90	0.95
Hourly flow rate (vph)	11	111	26	22	200	16
Pedestrians						
Lane Width (m)						
Walking Speed (m/s)						
Percent Blockage						
Right turn flare (veh)						
Median type			None			None
Median storage veh						
Upstream signal (m)						176
pX, platoon unblocked						
vC, conflicting volume	453	37			48	
vC1, stage 1 conf vol						
vC2, stage 2 conf vol						
vCu, unblocked vol	453	37			48	
tC, single (s)	6.4	6.2			4.1	
tC, 2 stage (s)						
tF (s)	3.5	3.3			2.2	
p0 queue free %	98	89			87	
cM capacity (veh/h)	496	1041			1572	
Direction, Lane #	WB 1	NB 1	SB 1			
Volume Total	122	48	216			
Volume Left	11	0	200			
Volume Right	111	22	0			
cSH	947	1700	1572			
Volume to Capacity	0.13	0.03	0.13			
Queue Length 95th (m)	3.5	0.0	3.5			
Control Delay (s)	9.4	0.0	7.1			
Lane LOS	A		A			
Approach Delay (s)	9.4	0.0	7.1			
Approach LOS	A					
Intersection Summary						
Average Delay		6.9				
Intersection Capacity Utilization		30.8%		ICU Level of Service		A
Analysis Period (min)		15				

HCM Unsignalized Intersection Capacity Analysis

6: Fordhouse Boulevard & Private Street

<Future Total> Weekday PM



Movement	EBL	EBT	WBT	WBR	SBL	SBR
Lane Configurations						
Traffic Volume (veh/h)	0	0	0	45	25	0
Future Volume (Veh/h)	0	0	0	45	25	0
Sign Control		Free	Free		Stop	
Grade		0%	0%		0%	
Peak Hour Factor	0.90	0.95	0.95	0.90	0.90	0.90
Hourly flow rate (vph)	0	0	0	50	28	0
Pedestrians						
Lane Width (m)						
Walking Speed (m/s)						
Percent Blockage						
Right turn flare (veh)						
Median type		None	None			
Median storage veh						
Upstream signal (m)						
pX, platoon unblocked						
vC, conflicting volume	50				25	25
vC1, stage 1 conf vol						
vC2, stage 2 conf vol						
vCu, unblocked vol	50				25	25
tC, single (s)	4.1				6.4	6.2
tC, 2 stage (s)						
tF (s)	2.2				3.5	3.3
p0 queue free %	100				97	100
cM capacity (veh/h)	1570				996	1057
Direction, Lane #	EB 1	WB 1	SB 1			
Volume Total	0	50	28			
Volume Left	0	0	28			
Volume Right	0	50	0			
cSH	1700	1700	996			
Volume to Capacity	0.00	0.03	0.03			
Queue Length 95th (m)	0.0	0.0	0.7			
Control Delay (s)	0.0	0.0	8.7			
Lane LOS			A			
Approach Delay (s)	0.0	0.0	8.7			
Approach LOS			A			
Intersection Summary						
Average Delay			3.1			
Intersection Capacity Utilization			13.3%	ICU Level of Service		A
Analysis Period (min)			15			